D-149

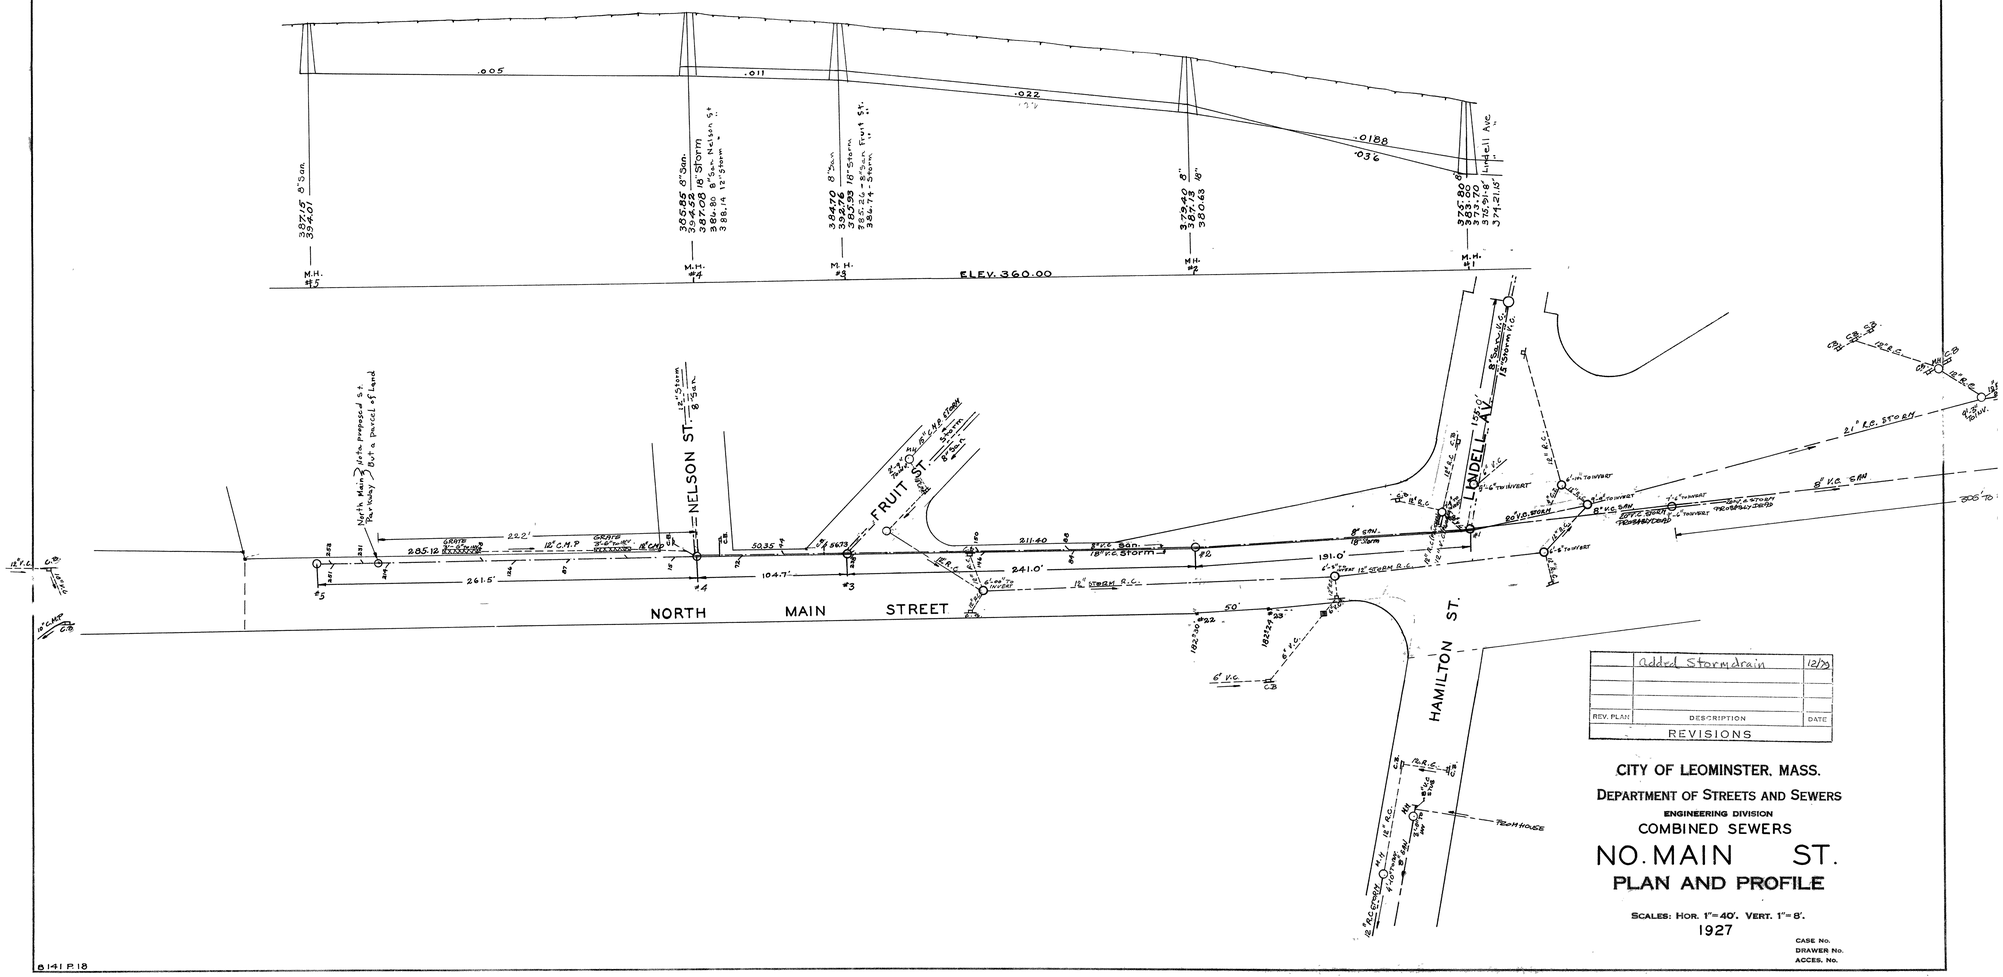

ELEV. 360.00
NORTH MAIN STREET
NELSON ST.
FRUIT ST.
LINDELL AV.
HAMILTON ST.
Lindell Ave.
Added Stormdrain
REV. PLAN
DESCRIPTION
DATE
REVISIONS
CITY OF LEOMINSTER, MASS.
DEPARTMENT OF STREETS AND SEWERS
ENGINEERING DIVISION
COMBINED SEWERS
NO. MAIN ST.
PLAN AND PROFILE
SCALES: HOR. 1"=40'. VERT. 1"=8'.
1927
CASE No.
DRAWER No.
ACCES. No.

D-149