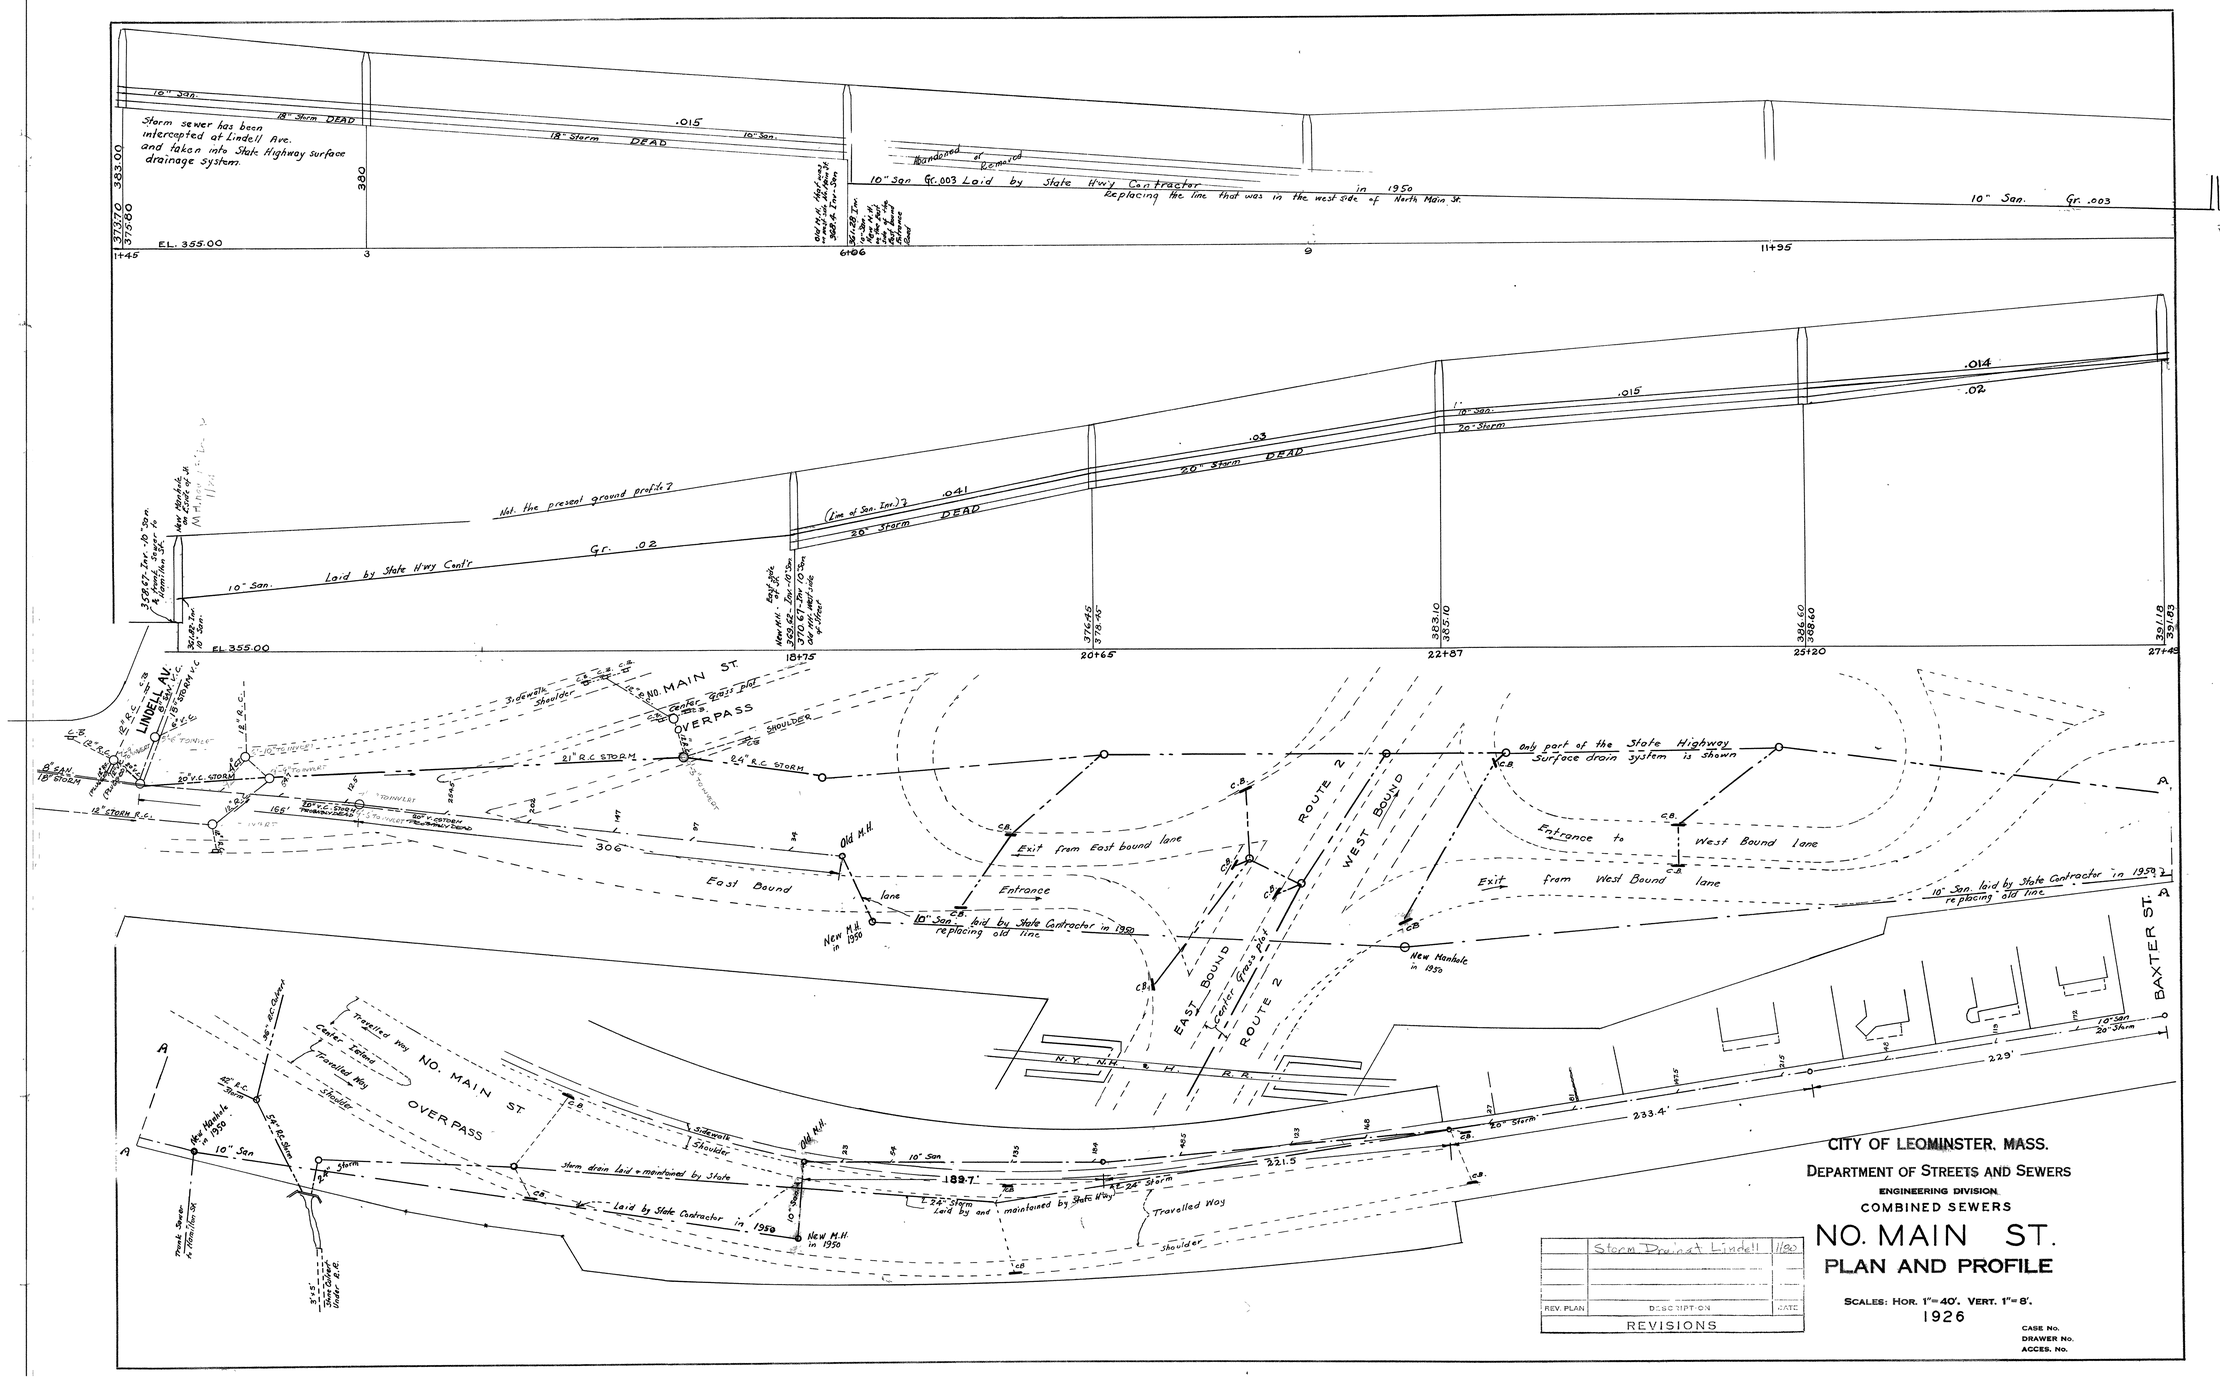

REV. PLAN	DESCRIPTION	DATE
	Storm Drain at Lindell	1/80

REVISIONS

CITY OF LEOMINSTER, MASS.

DEPARTMENT OF STREETS AND SEWERS

ENGINEERING DIVISION

COMBINED SEWERS

NO. MAIN ST.

PLAN AND PROFILE

SCALES: HOR. 1"=40'. VERT. 1"=8'.

1926

CASE No.
DRAWER No.
ACCES. No.