D-151

SHEET 1 OF 2

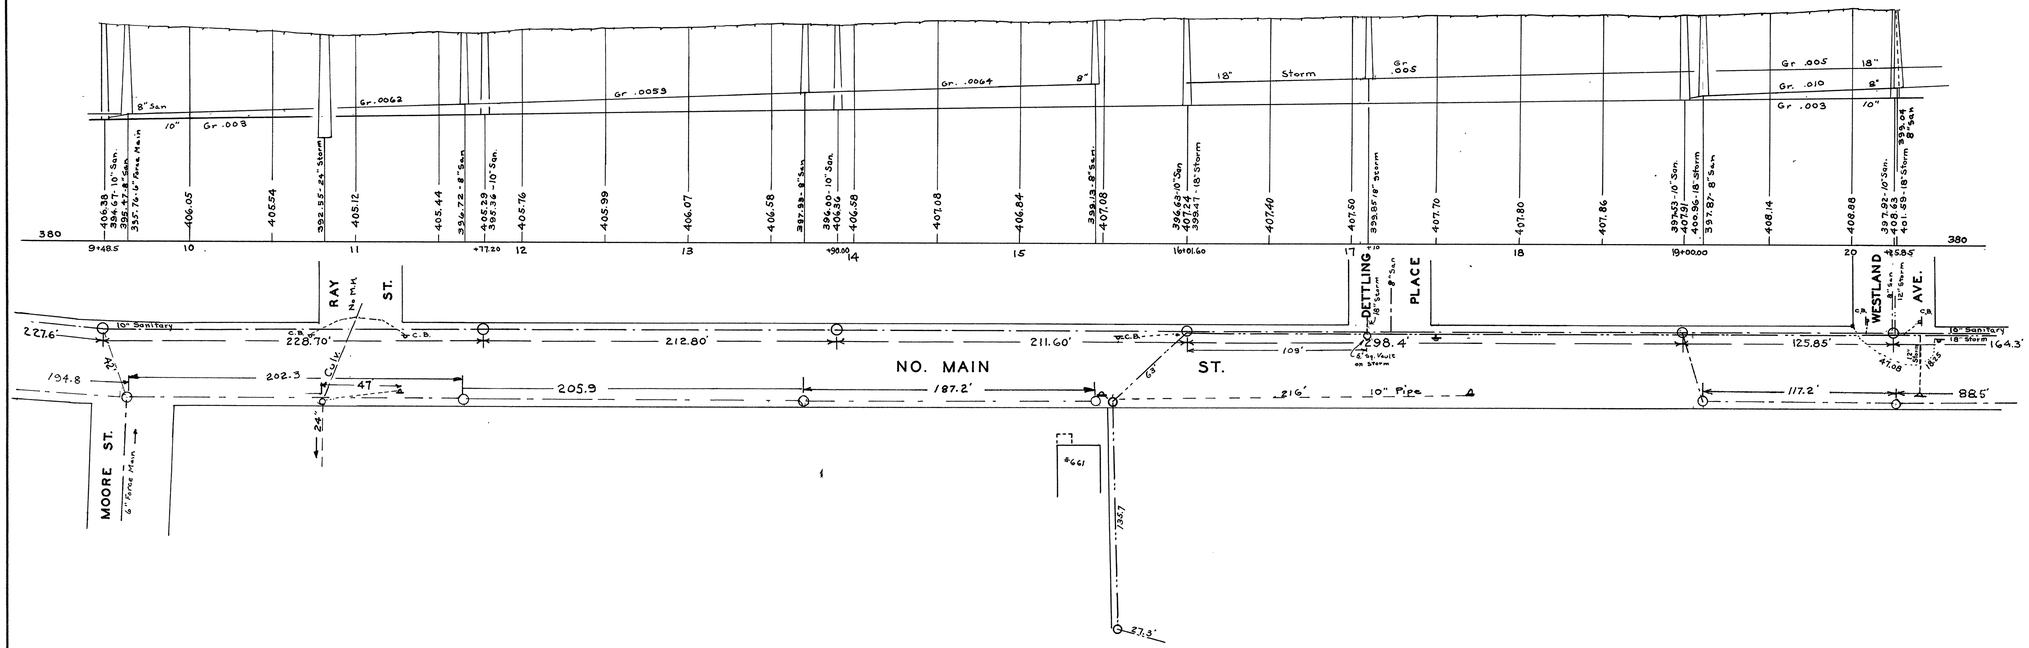

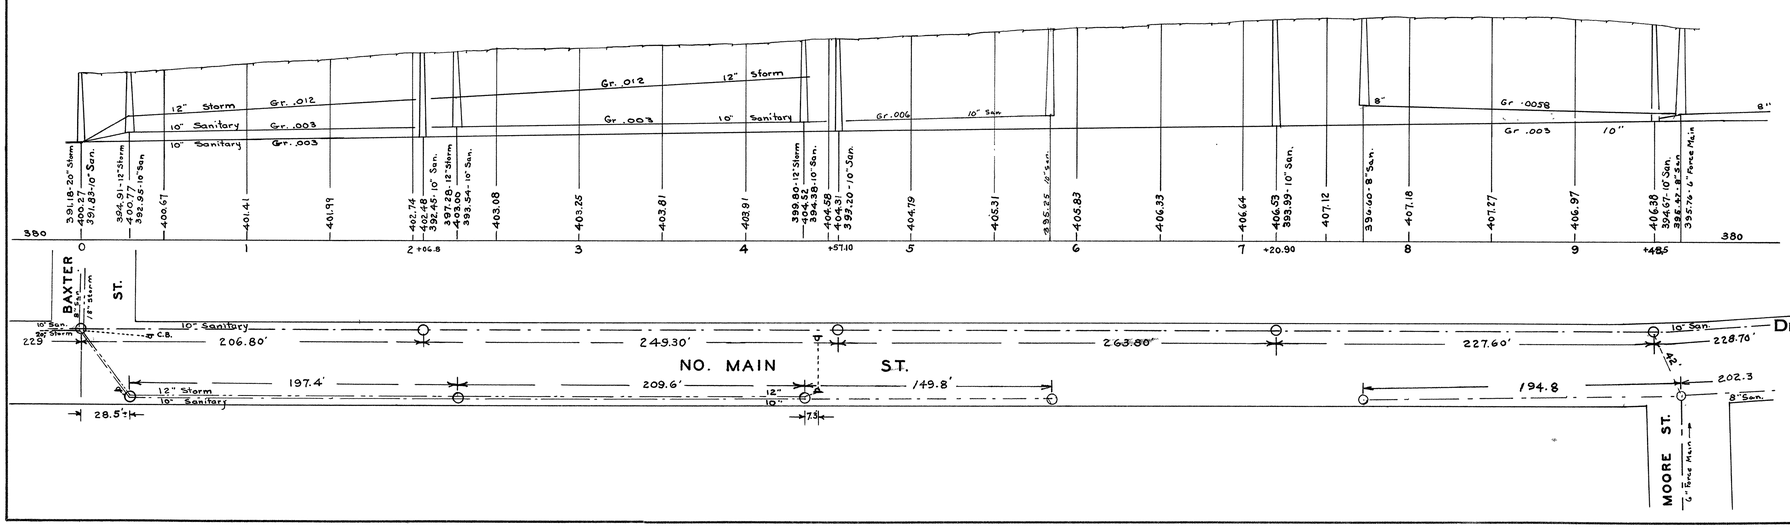

REV. PLAN	DESCRIPTION	DATE
	REVISIONS	

CITY OF LEOMINSTER, MASS.

DEPARTMENT OF STREETS AND SEWERS

ENGINEERING DIVISION

SEWERS

NO. MAIN ST.

PLAN AND PROFILE

SCALES: HOR. 1" - 40'. VERT. 1" - 8'.

APR. 20 1936

CASE No.

DRAWER No.

ACCES No.

D-151