D-152

SHEET 2 OF 2

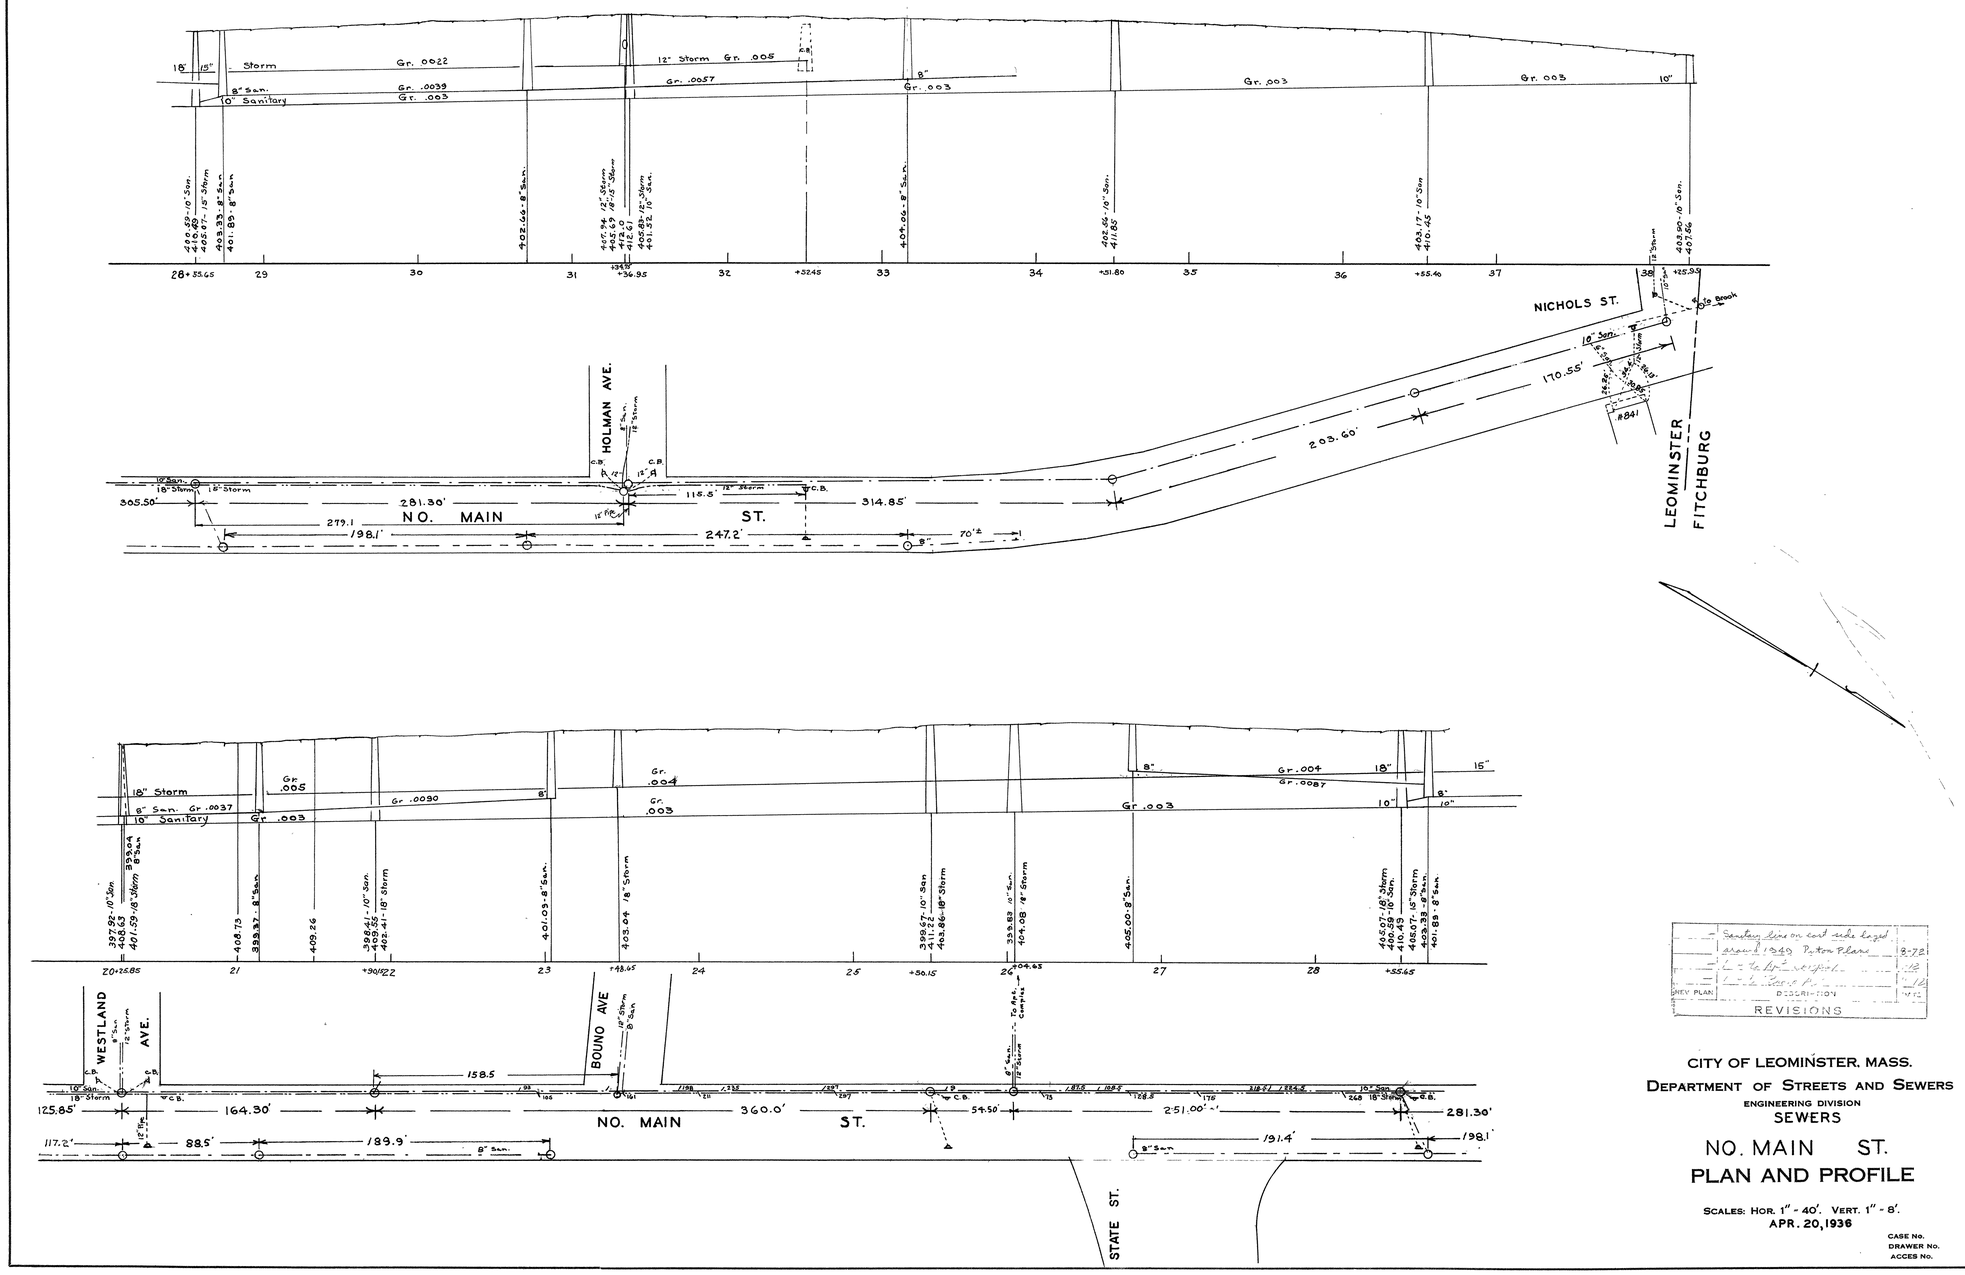

	Sanitary line on east side laged around 1940 Pyton Plans	8-72
	[illegible]	[illegible]
	[illegible]	[illegible]
REV. PLAN	DESCRIPTION	[illegible]

REVISIONS

CITY OF LEOMINSTER, MASS.
DEPARTMENT OF STREETS AND SEWERS
ENGINEERING DIVISION
SEWERS

NO. MAIN ST.
PLAN AND PROFILE

SCALES: HOR. 1" - 40'. VERT. 1" - 8'.
APR. 20, 1936

CASE No.
DRAWER No.
ACCES No.

D-

D-152