D-156

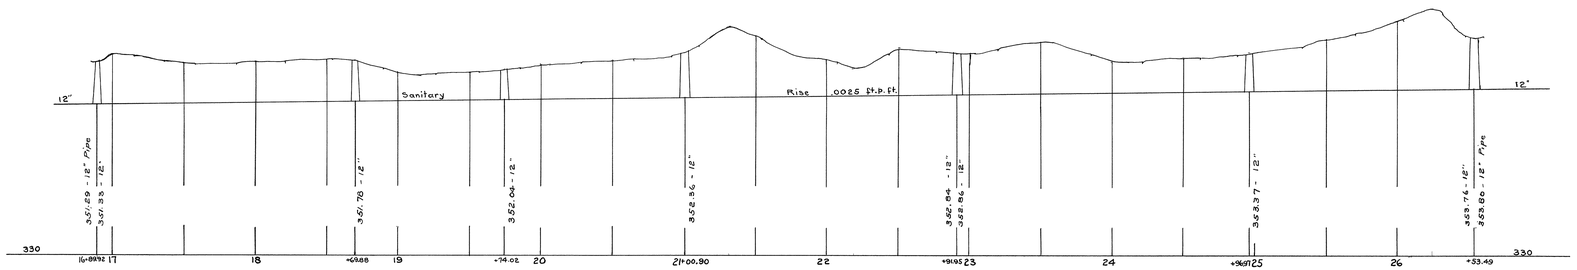

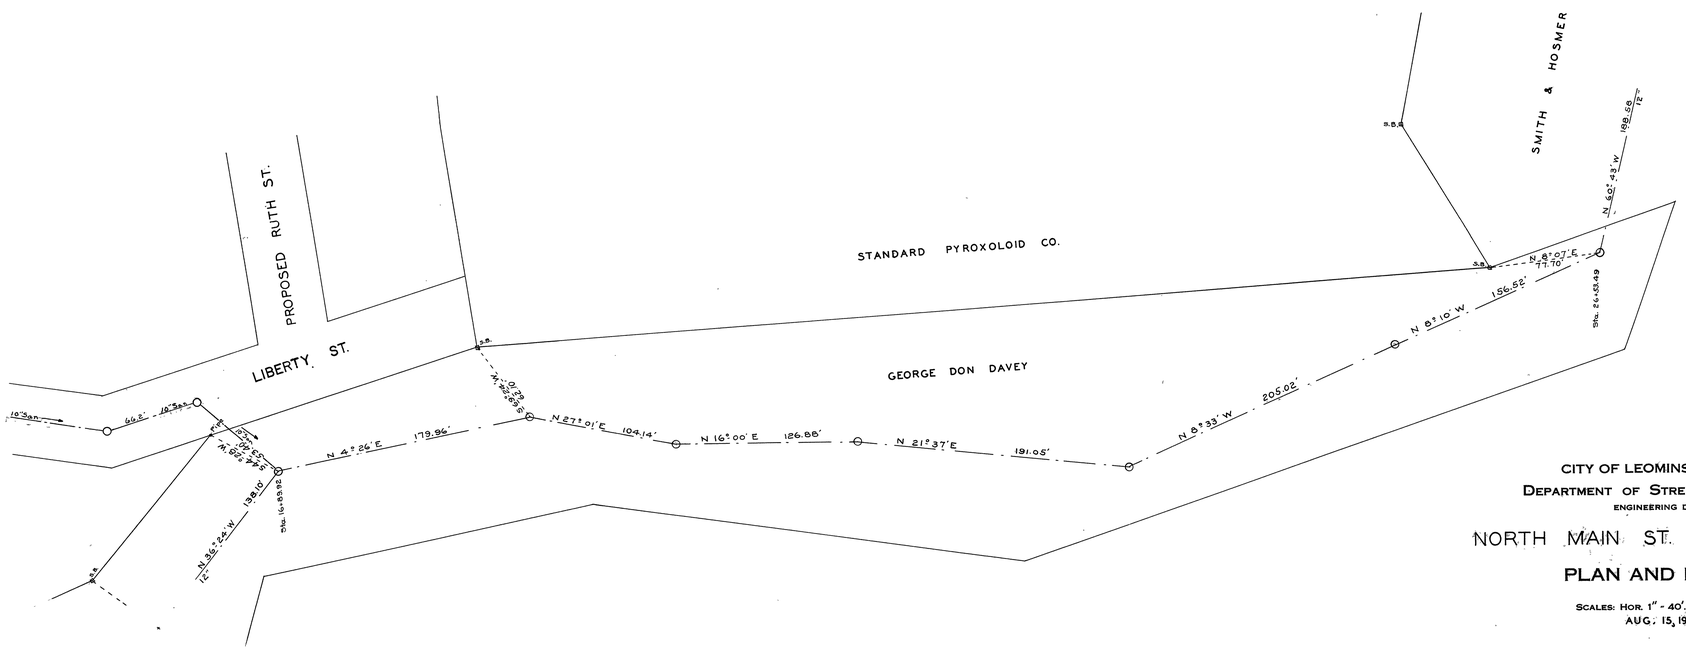

CITY OF LEOMINSTER, MASS.
DEPARTMENT OF STREETS AND SEWERS
ENGINEERING DIVISION

NORTH MAIN ST. TRUNK SEWER

PLAN AND PROFILE

SCALES: HOR. 1" - 40'. VERT. 1" - 8'.
AUG. 15, 1933

CASE No.
DRAWER No.
ACCES No.

SHEET 3 OF 5

D-156