D-160

SHEET 2 OF 5

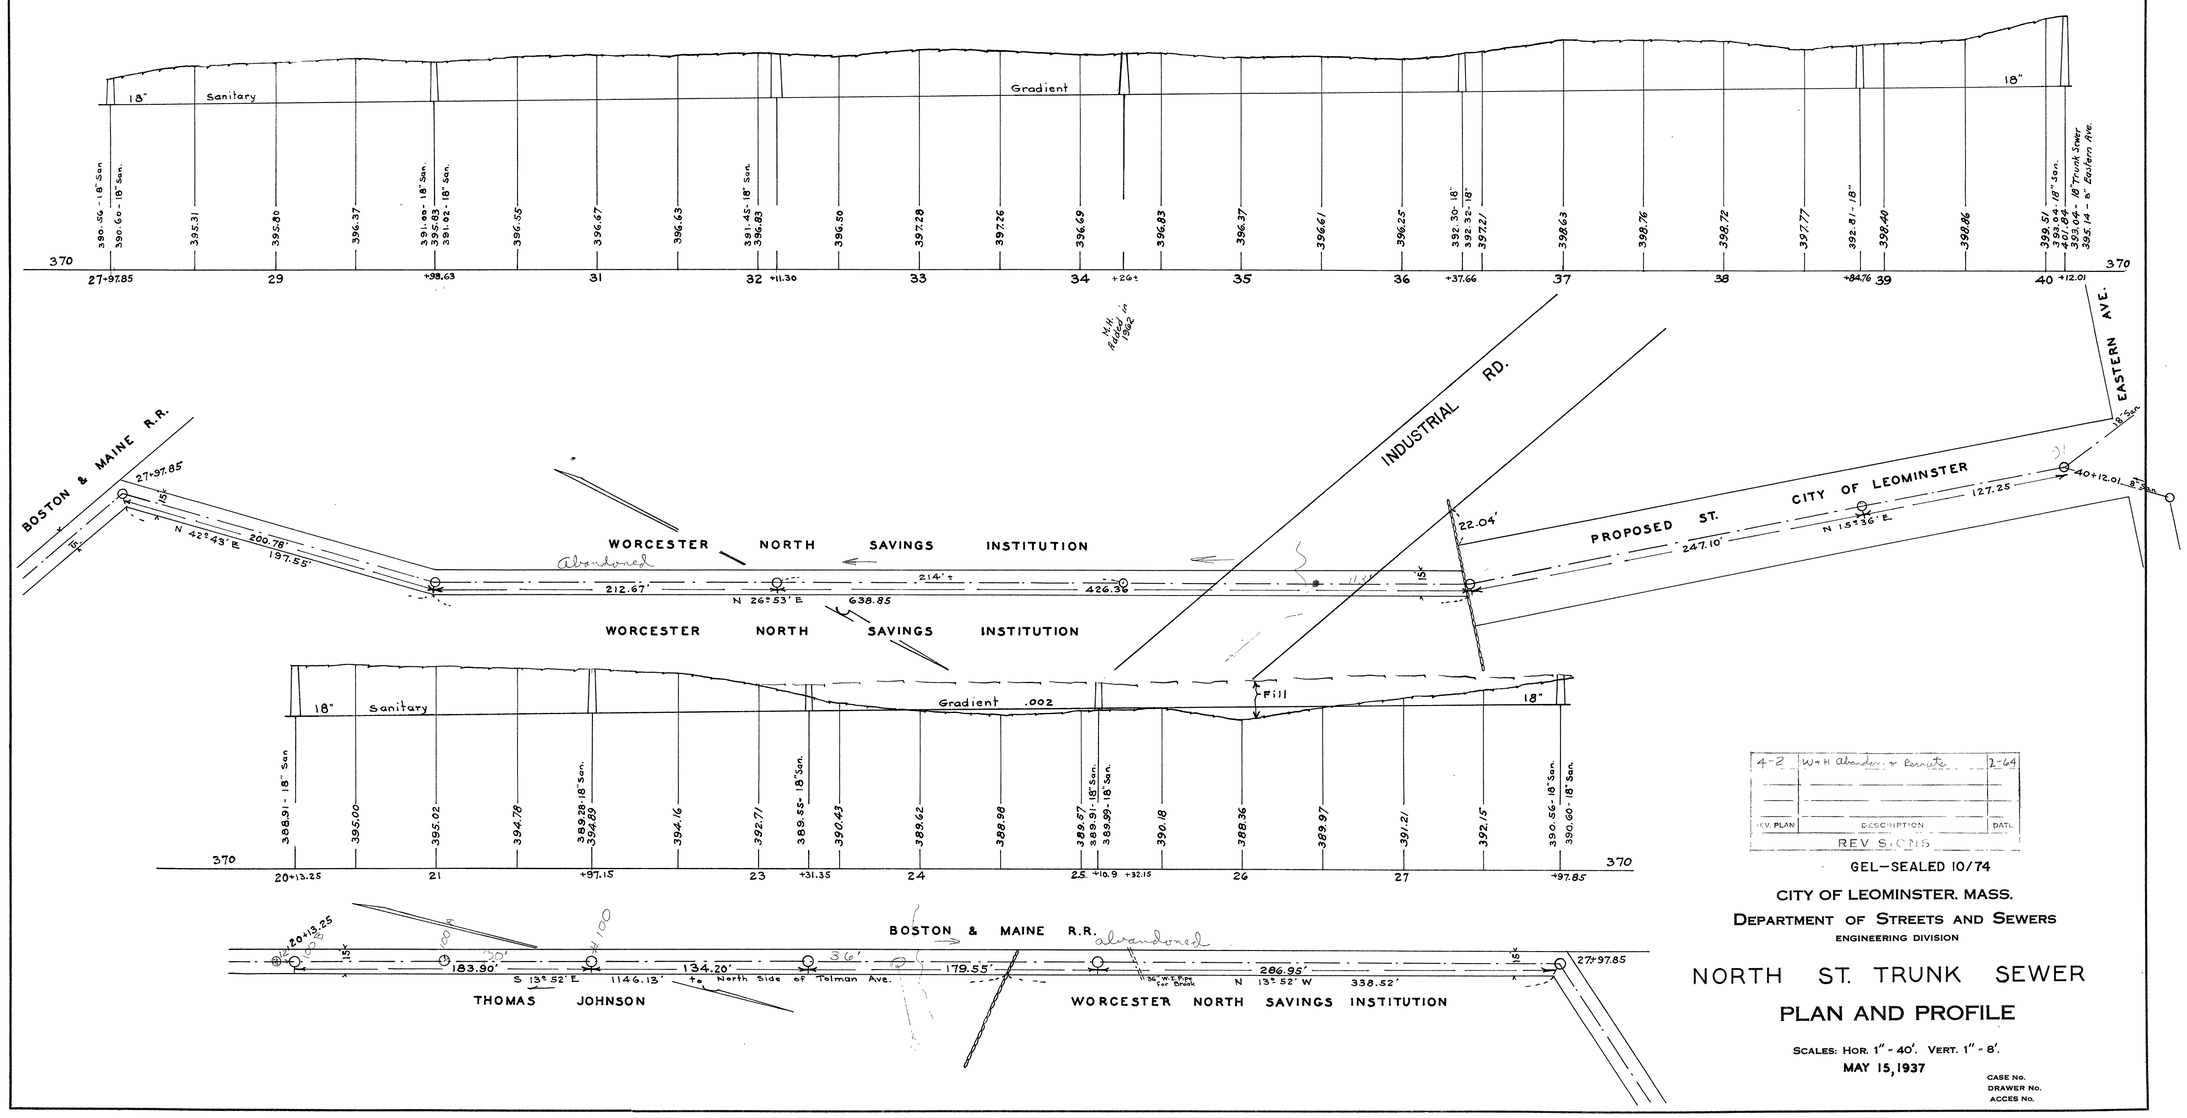

REV. PLAN	DESCRIPTION	DATE
4-2	W+H Abandon & Reroute	2-64

REVISIONS

GEL-SEALED 10/74

CITY OF LEOMINSTER, MASS.

DEPARTMENT OF STREETS AND SEWERS

ENGINEERING DIVISION

NORTH ST. TRUNK SEWER

PLAN AND PROFILE

SCALES: HOR. 1" - 40'. VERT. 1" - 8'.

MAY 15, 1937

CASE No.
DRAWER No.
ACCES No.

D-160