D-162

SHEET 4 OF 5

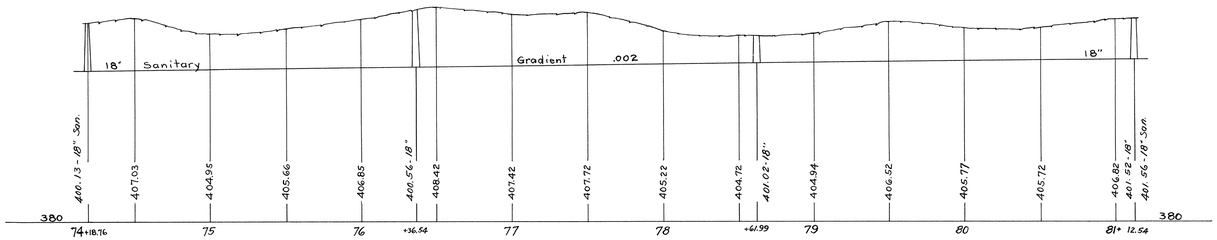


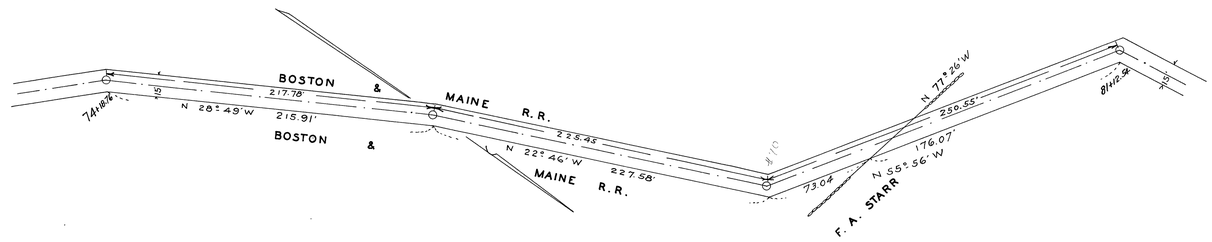


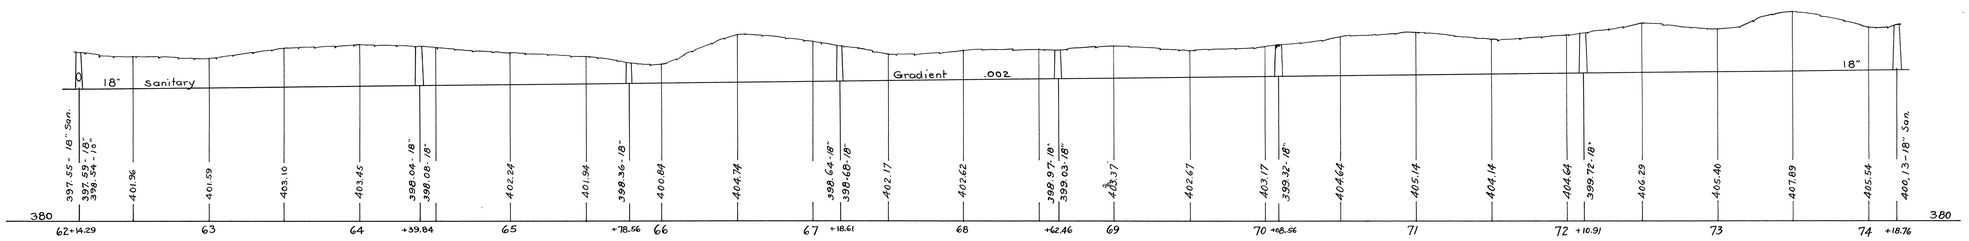


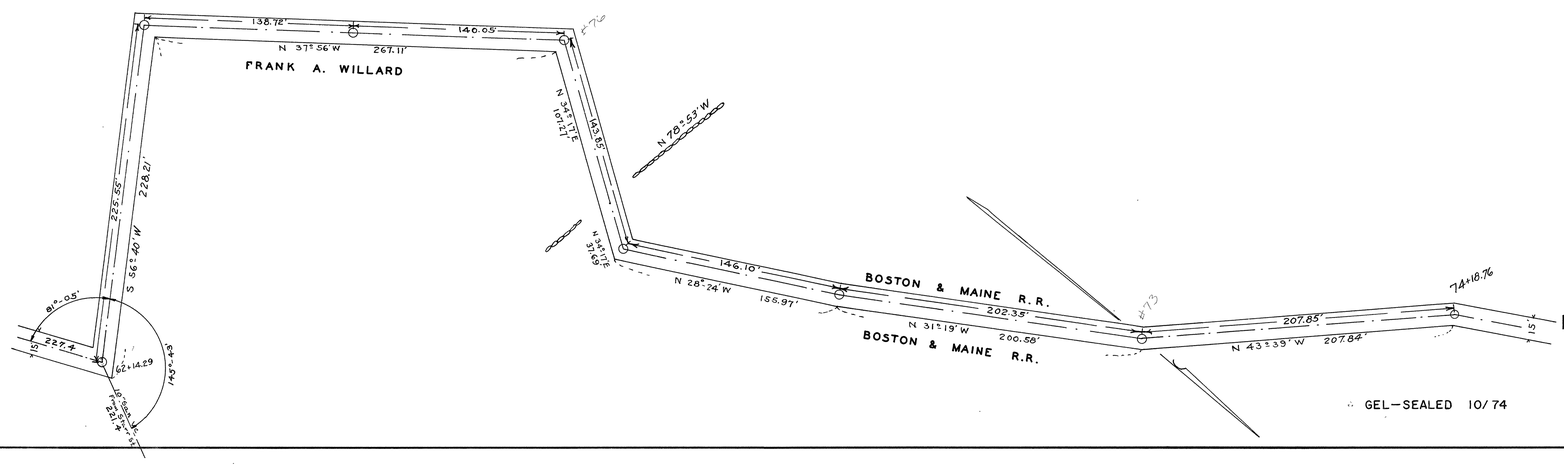


CITY OF LEOMINSTER, MASS.

DEPARTMENT OF STREETS AND SEWERS

ENGINEERING DIVISION

# NORTH ST. TRUNK SEWER

## PLAN AND PROFILE

SCALES: HOR. 1" = 40'. VERT. 1" = 8'.

MAY 15, 1937

GEL—SEALED 10/74

CASE No.
DRAWER No.
ACCES No.

D-162