D-165

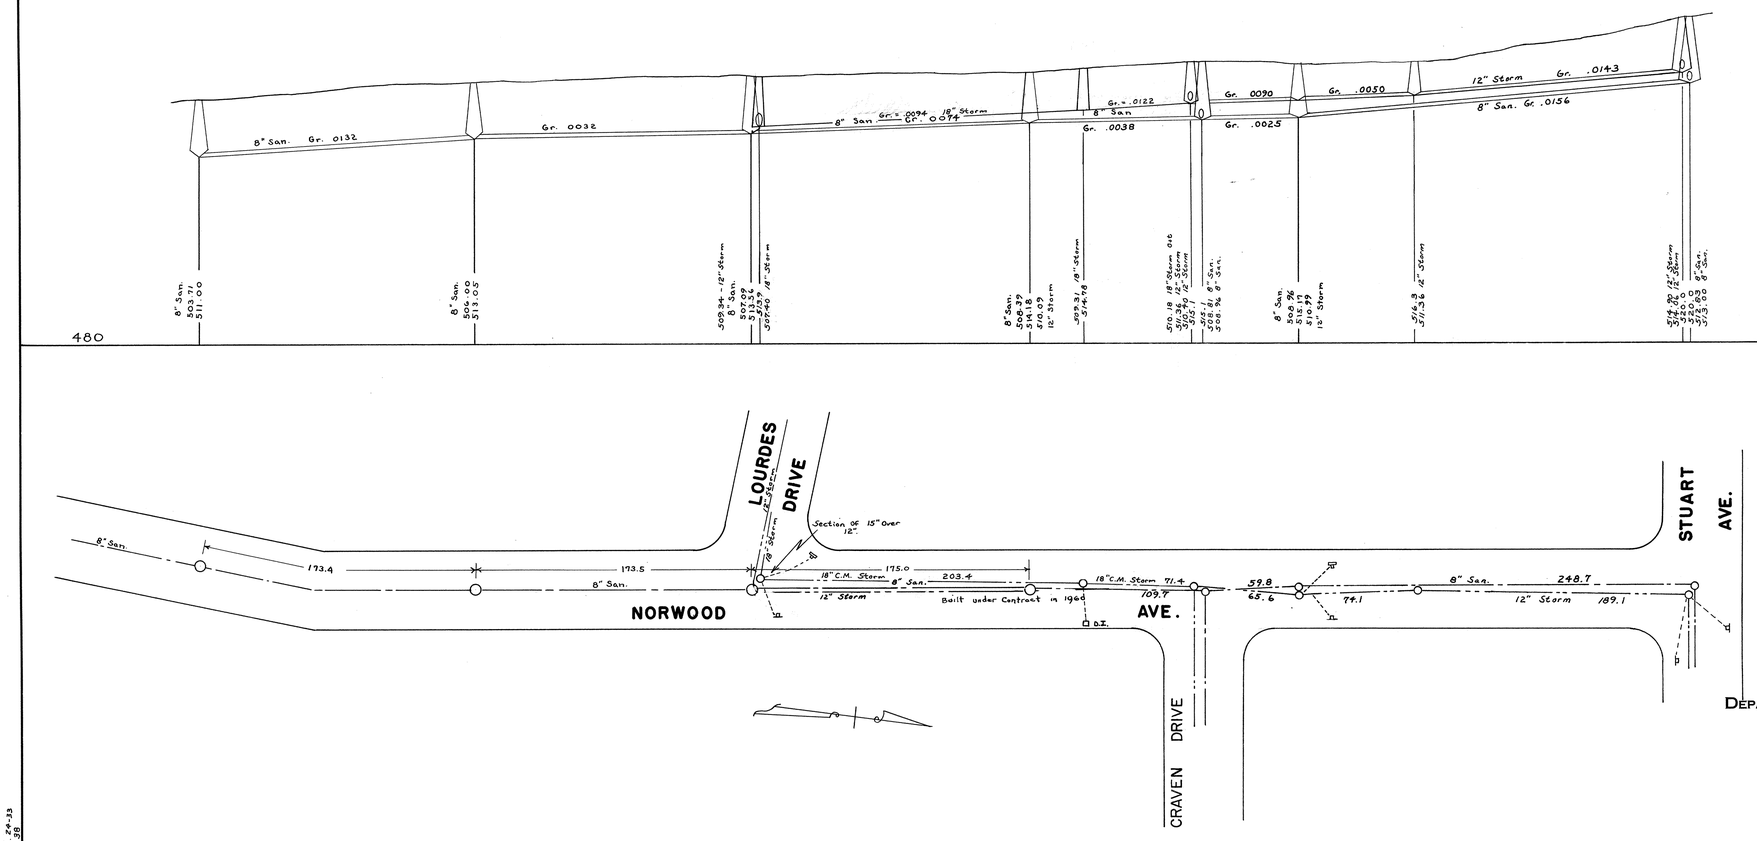

REV. PLAN	DESCRIPTION	DATE
	Addition of 18" Storm	3/21/77

REVISIONS

CITY OF LEOMINSTER, MASS.

DEPARTMENT OF STREETS AND SEWERS

ENGINEERING DIVISION

SEWER & DRAIN

NORWOOD AVE.

PLAN AND PROFILE

SCALES: HOR. 1"=40'. VERT. 1"=8'.

CASE No.
DRAWER No.
ACCES No.

FB 253 pg. 61

D-165