D-168a

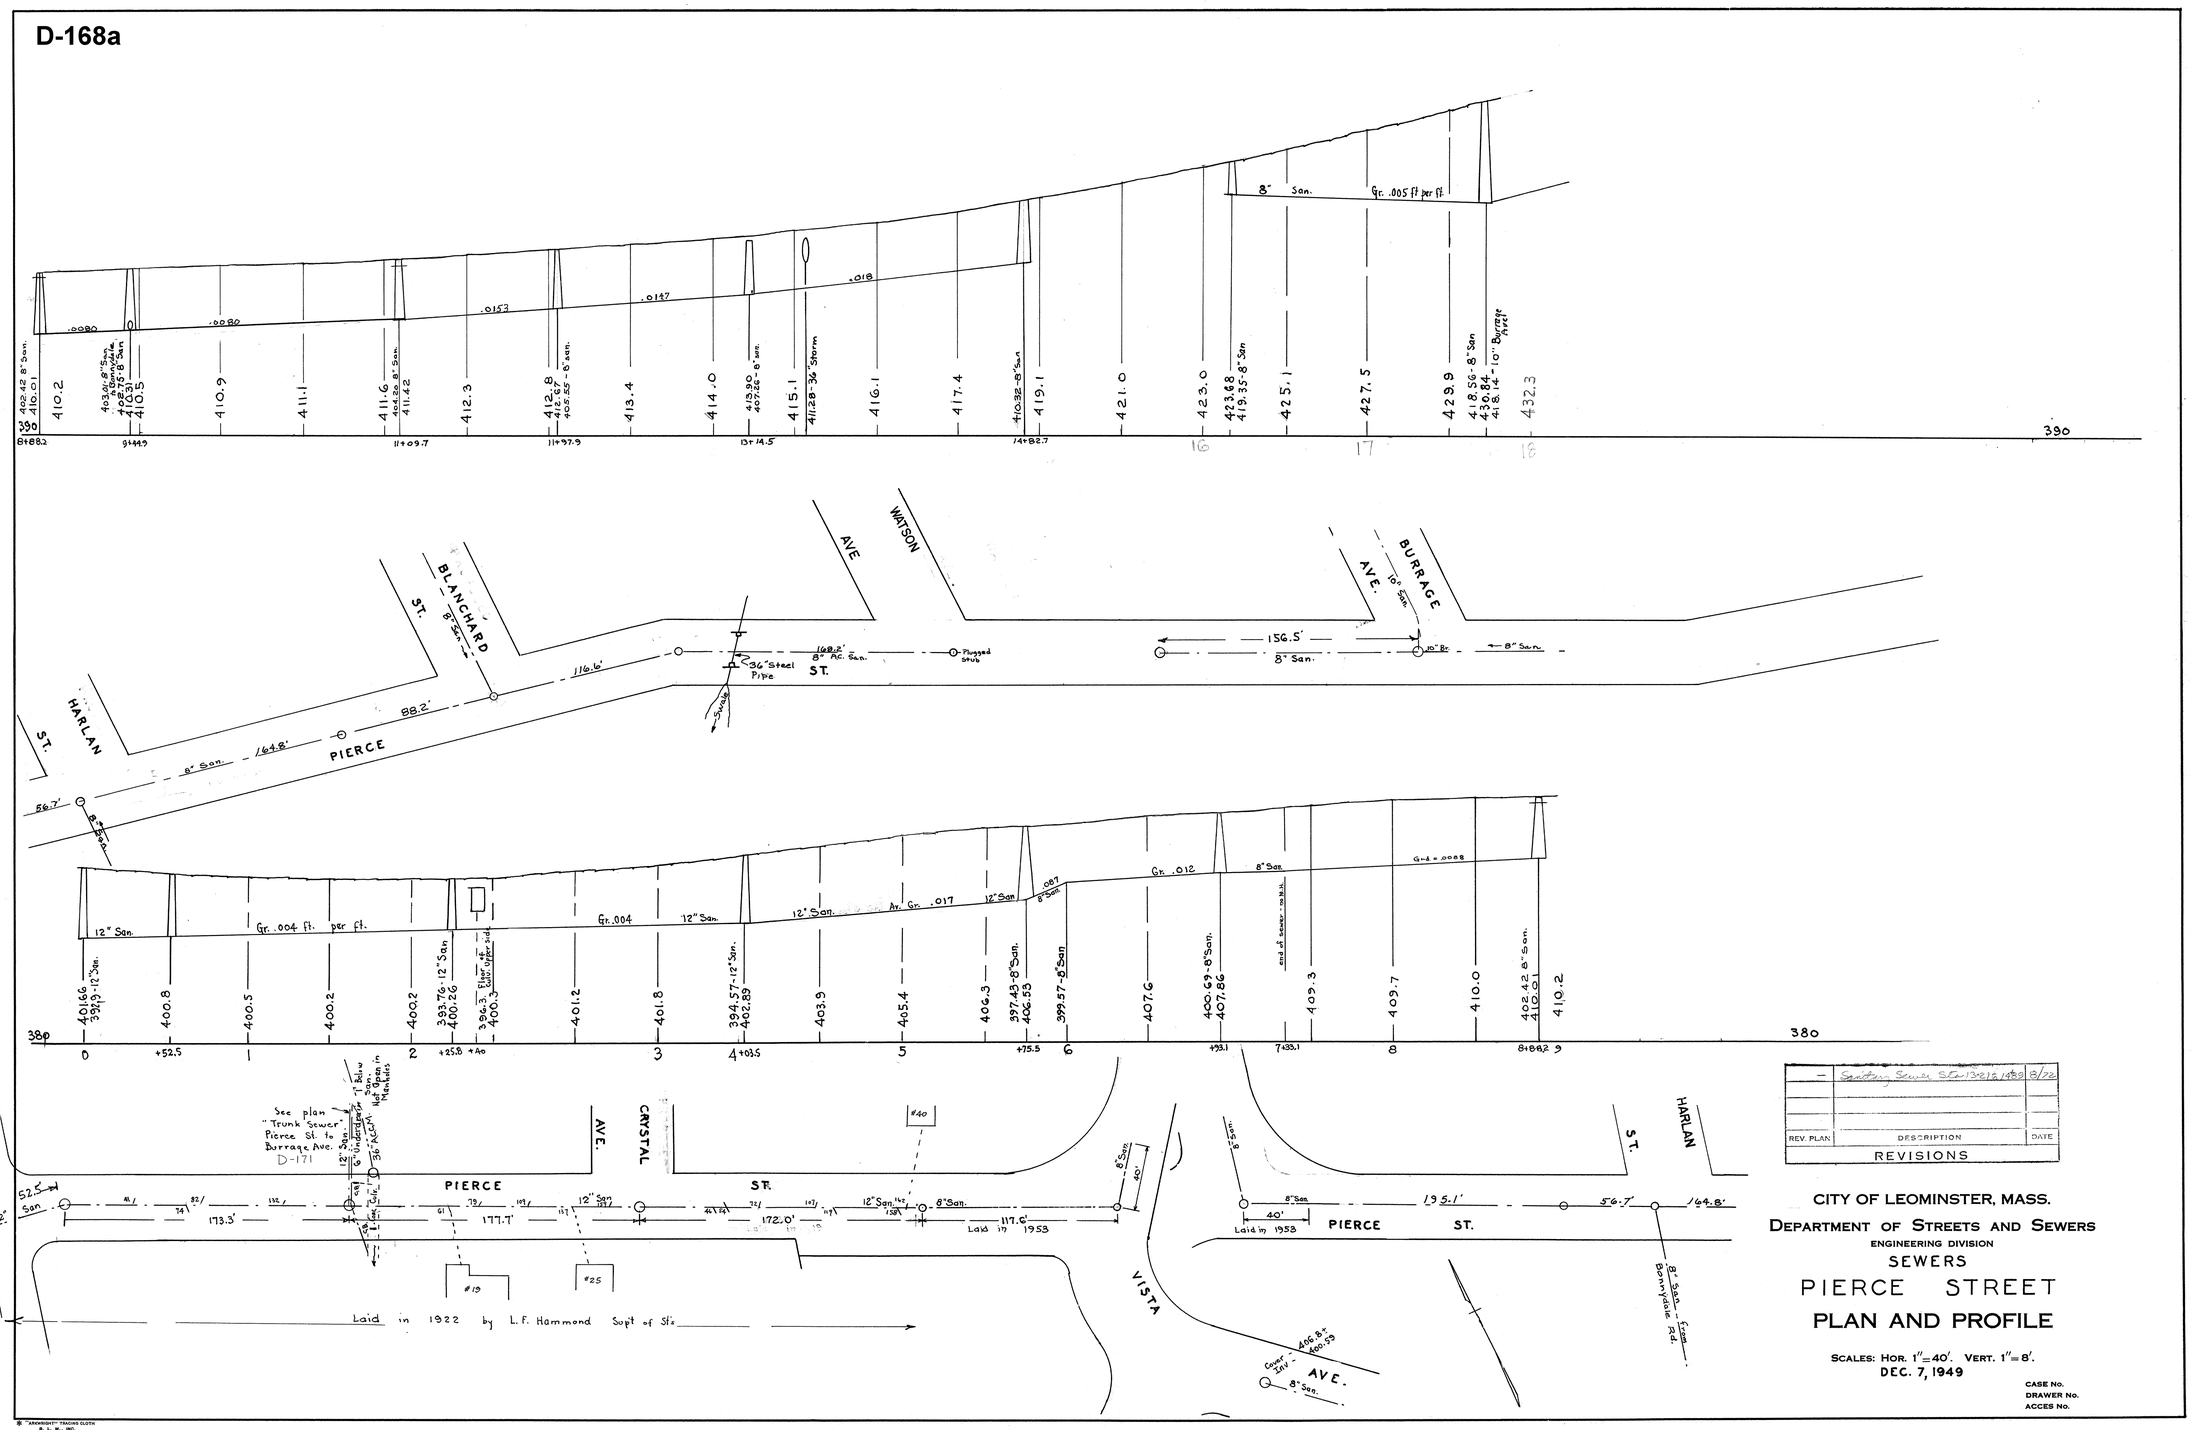

REV. PLAN	DESCRIPTION	DATE
—	Sanitary Sewer Sta 13+21 & 14+89	8/72

REVISIONS

CITY OF LEOMINSTER, MASS.

DEPARTMENT OF STREETS AND SEWERS

ENGINEERING DIVISION

SEWERS

PIERCE STREET

PLAN AND PROFILE

SCALES: HOR. 1"=40'. VERT. 1"=8'.

DEC. 7, 1949

CASE No.

DRAWER No.

ACCES No.

D-168a