D-171

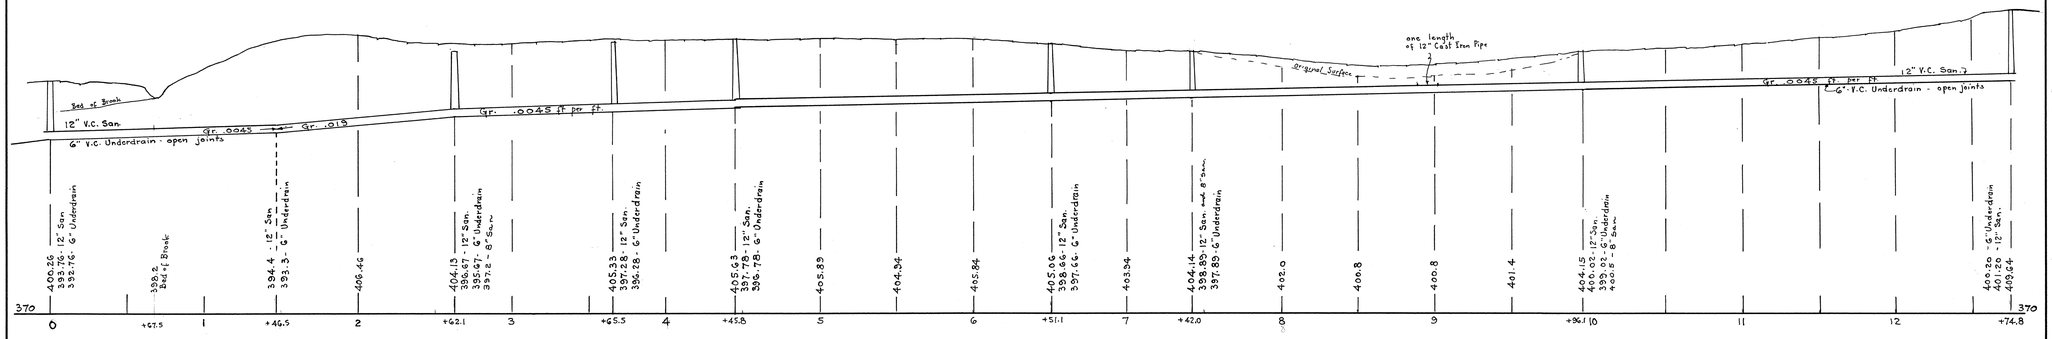

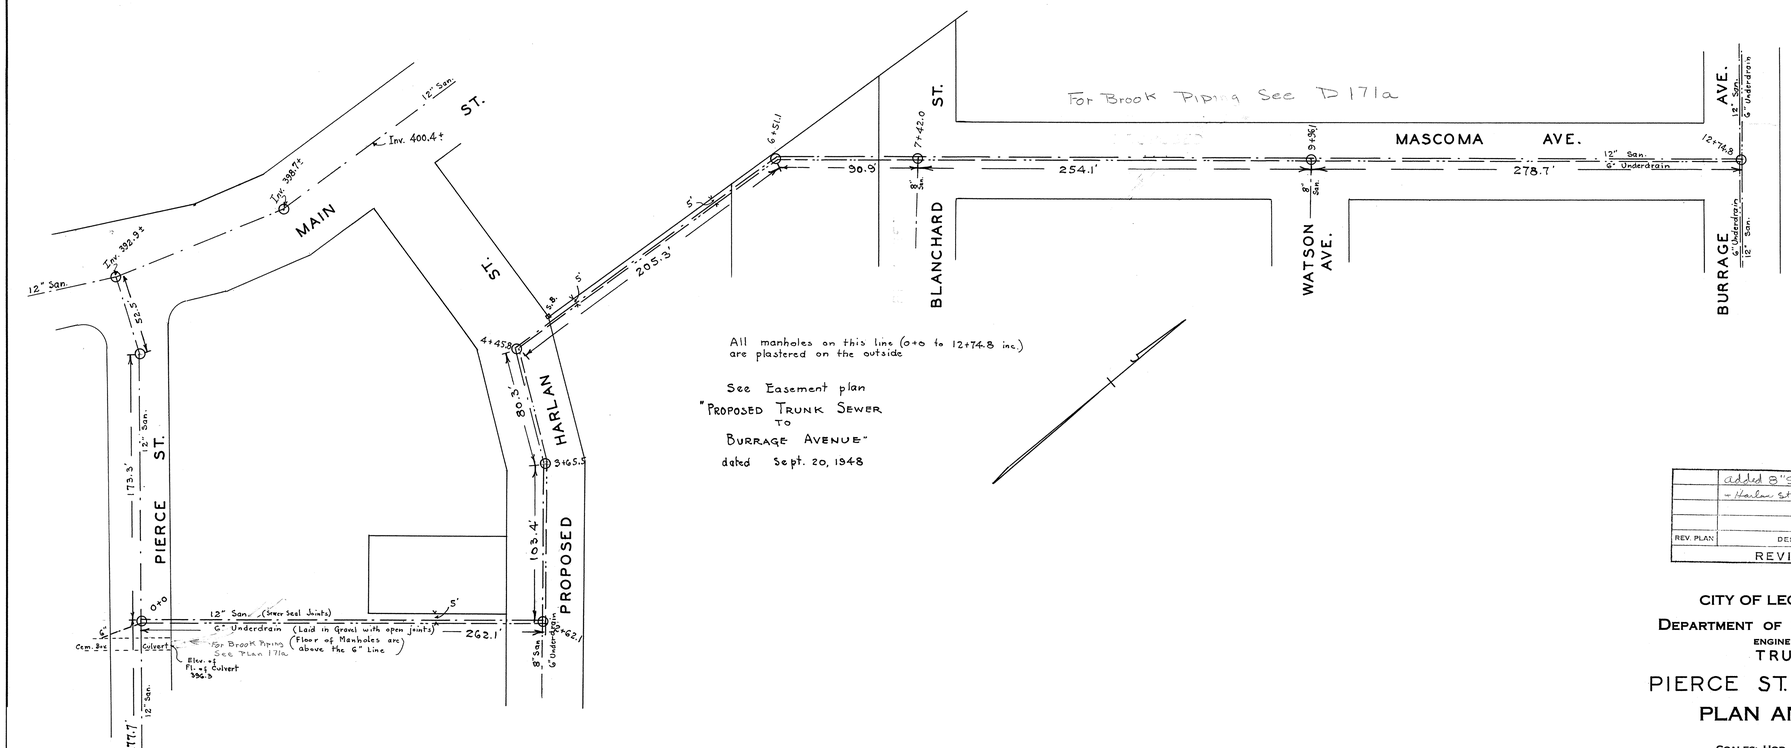

REV. PLAN	DESCRIPTION	DATE
	added 8" San. Watson, Blanchard	
	- Harlan St.	2/73

REVISIONS

CITY OF LEOMINSTER, MASS.

DEPARTMENT OF STREETS AND SEWERS

ENGINEERING DIVISION

TRUNK SEWER

PIERCE ST. TO BURRAGE AVE.

PLAN AND PROFILE

SCALES: HOR. 1"=40', VERT. 1"=8'.

NOV. 17, 1949

CASE No.

DRAWER No.

ACCES No.

203-113
11-52

in 6-8-43

D-171