D-175

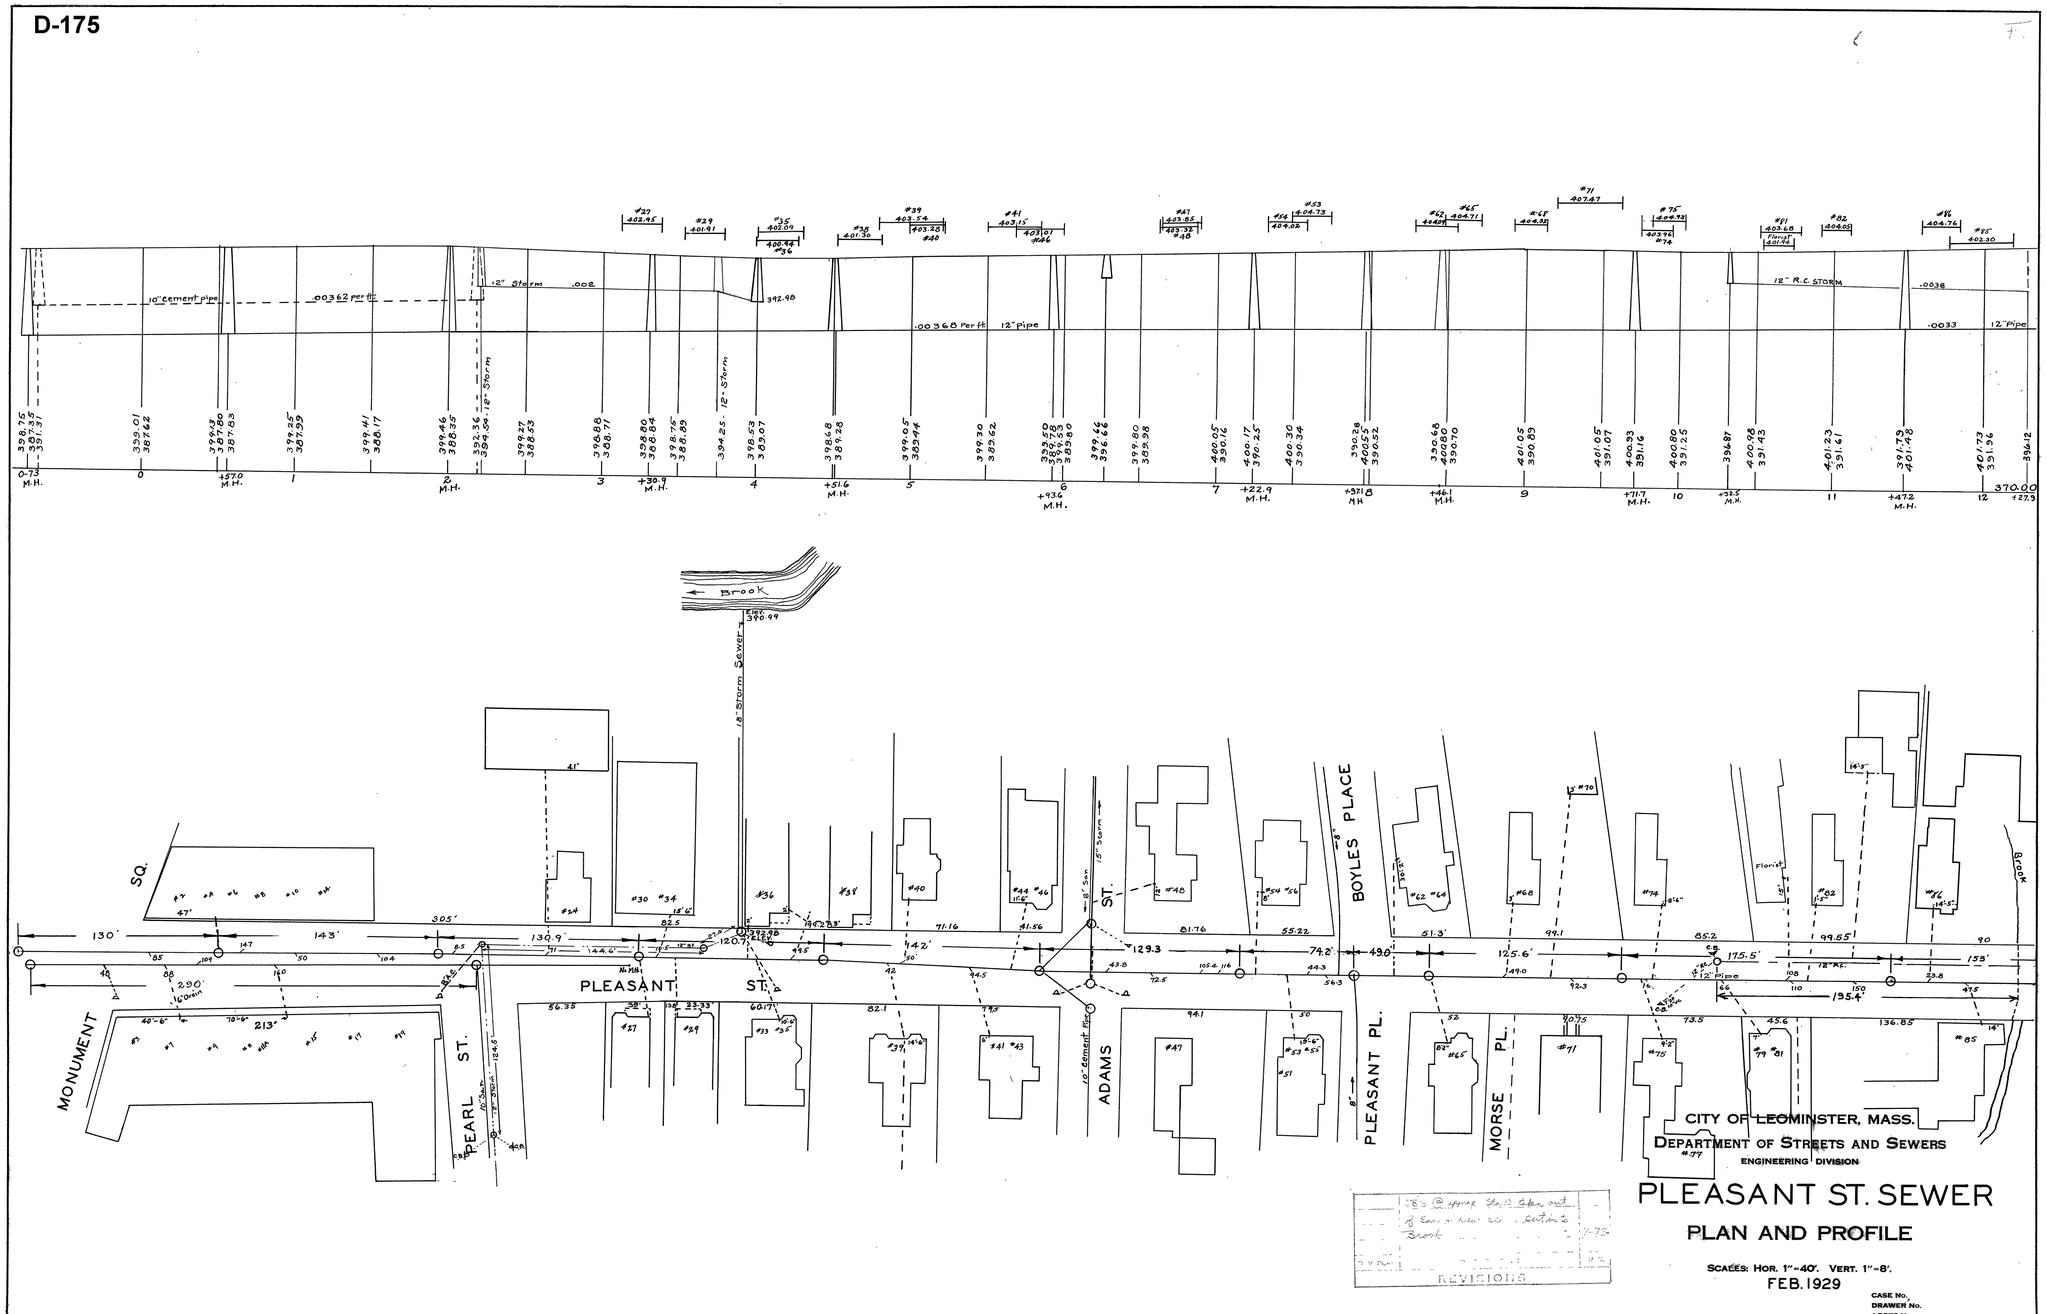

10" cement pipe
.00362 per ft
12" Storm
.002
.00368 Per ft
12" Pipe
12" R.C. STORM
.0038
.0033
12" Pipe
Brook
18" Storm Sewer
MONUMENT SQ.
PEARL ST.
PLEASANT ST.
ADAMS ST.
BOYLES PLACE
PLEASANT PL.
MORSE PL.
Florist
Brook
CITY OF LEOMINSTER, MASS.
DEPARTMENT OF STREETS AND SEWERS
ENGINEERING DIVISION
PLEASANT ST. SEWER
PLAN AND PROFILE
SCALES: HOR. 1"=40'. VERT. 1"=8'.
FEB. 1929
CASE No.
DRAWER No.
ACCES No.
REVISIONS


D-175