D-176

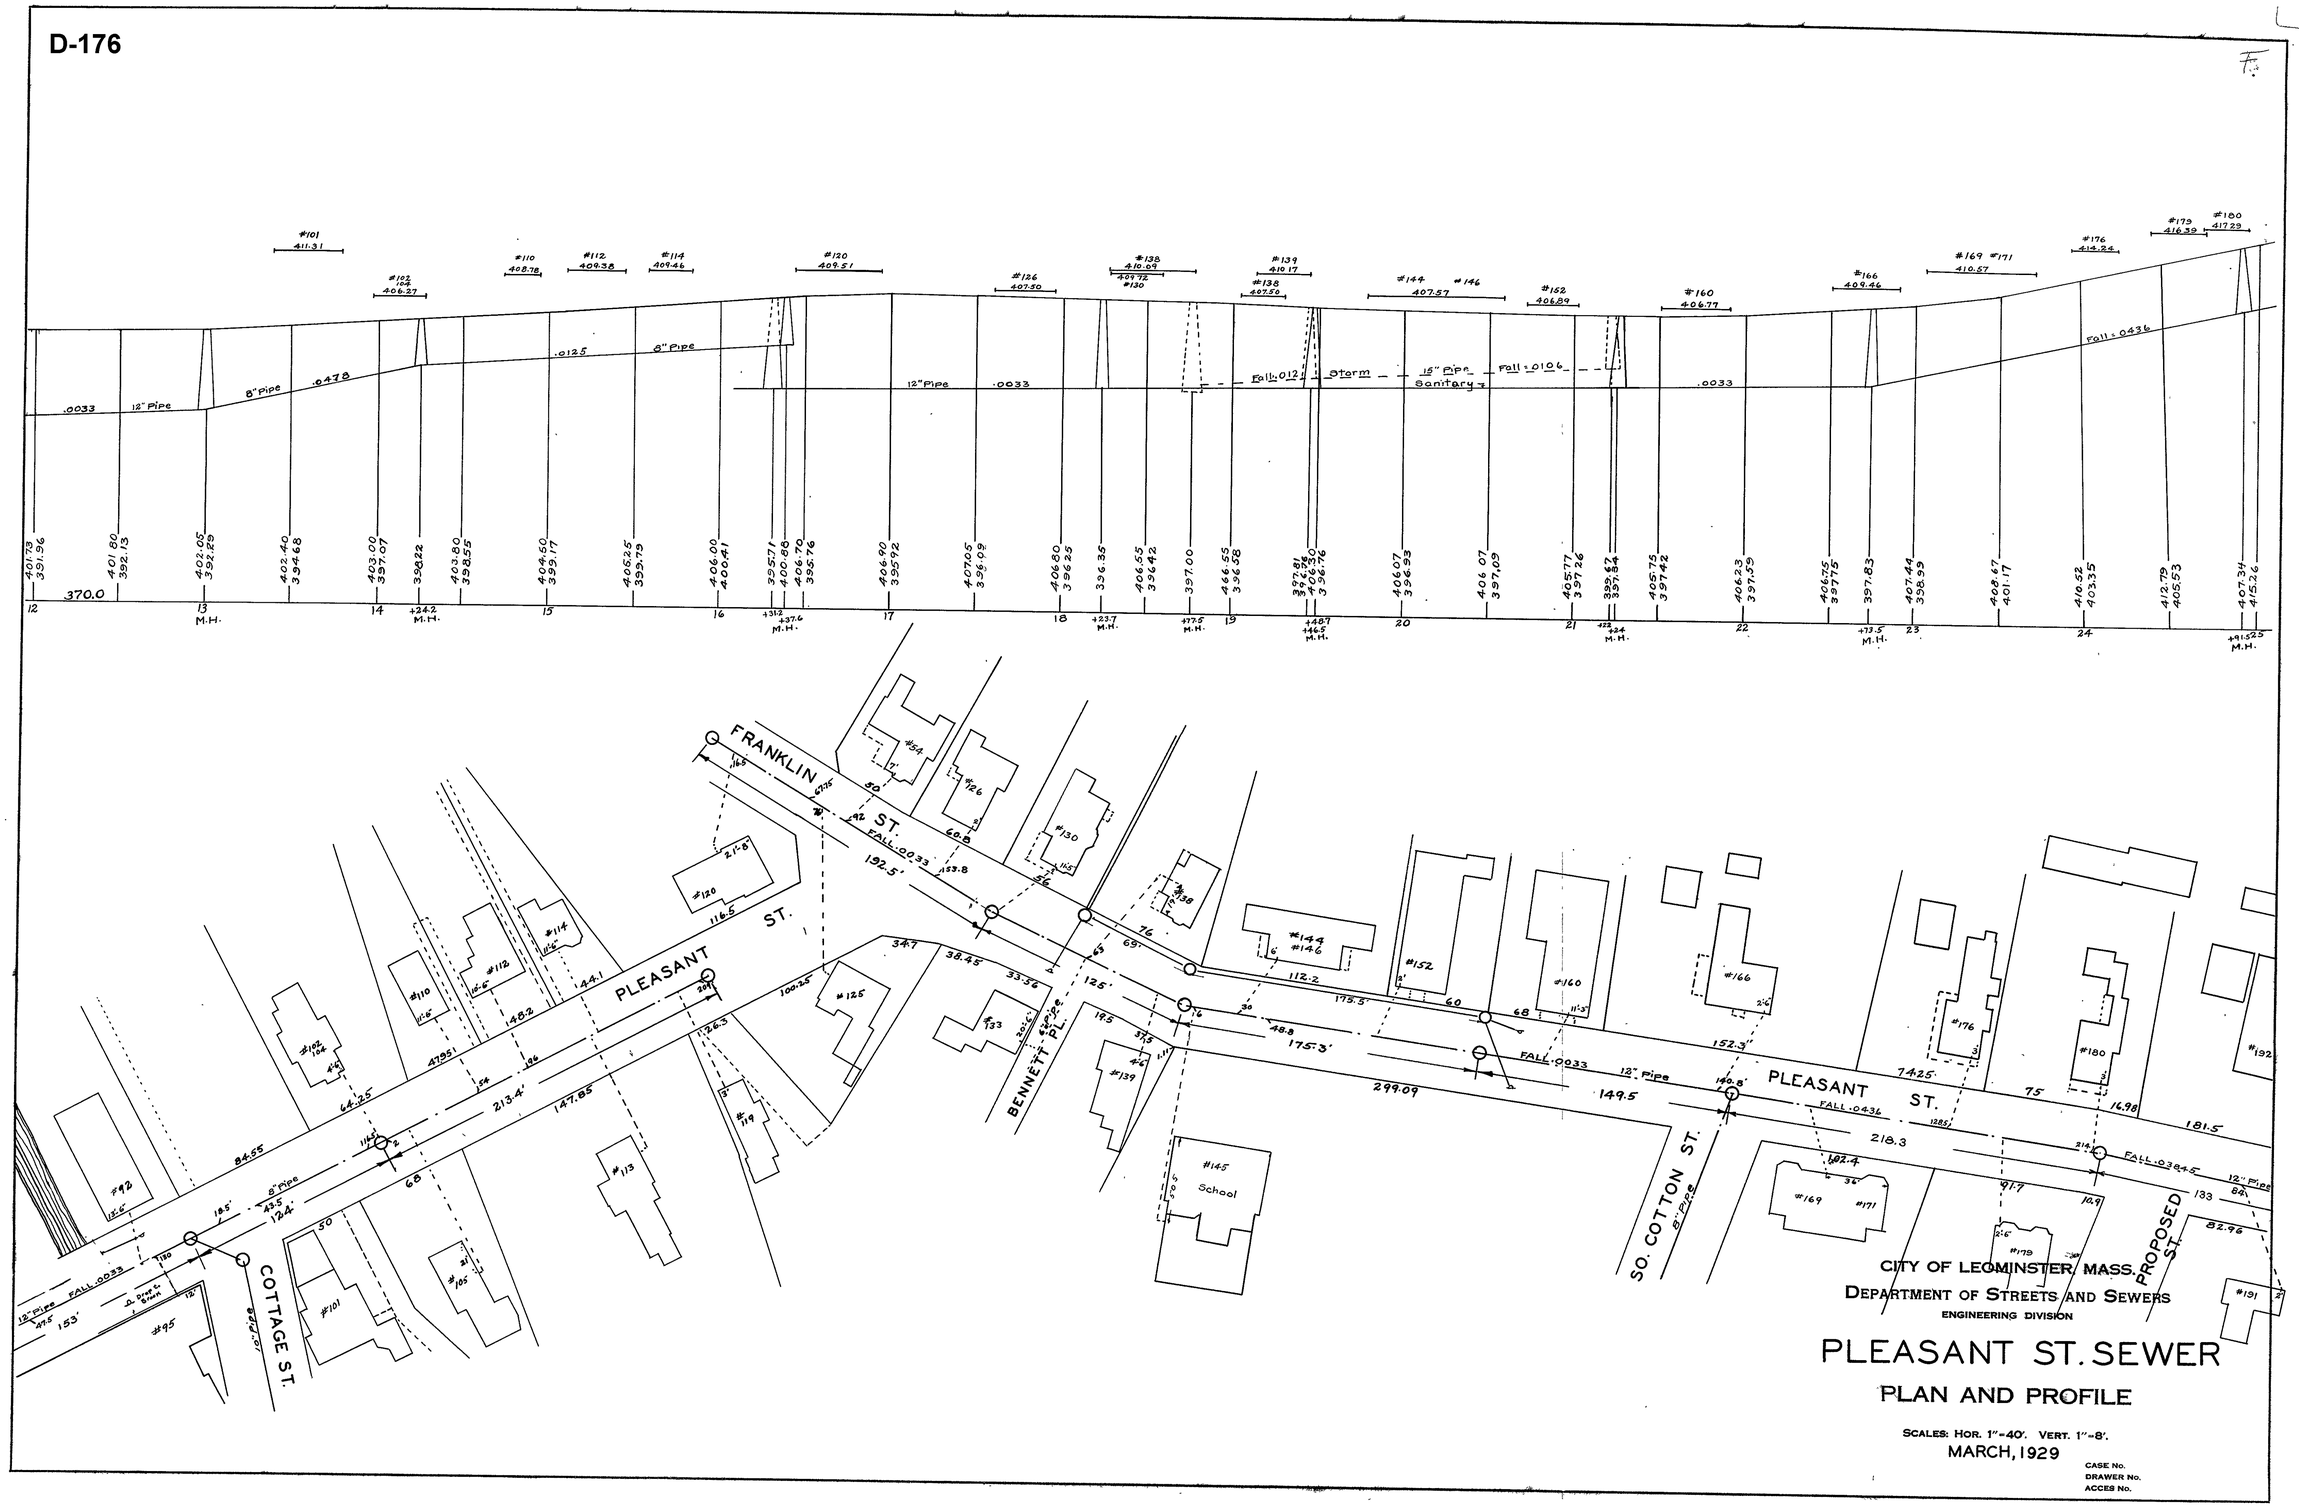

CITY OF LEOMINSTER, MASS.
DEPARTMENT OF STREETS AND SEWERS
ENGINEERING DIVISION

PLEASANT ST. SEWER

PLAN AND PROFILE

SCALES: HOR. 1"=40'. VERT. 1"=8'.
MARCH, 1929

CASE No.
DRAWER No.
ACCES No.

D-176