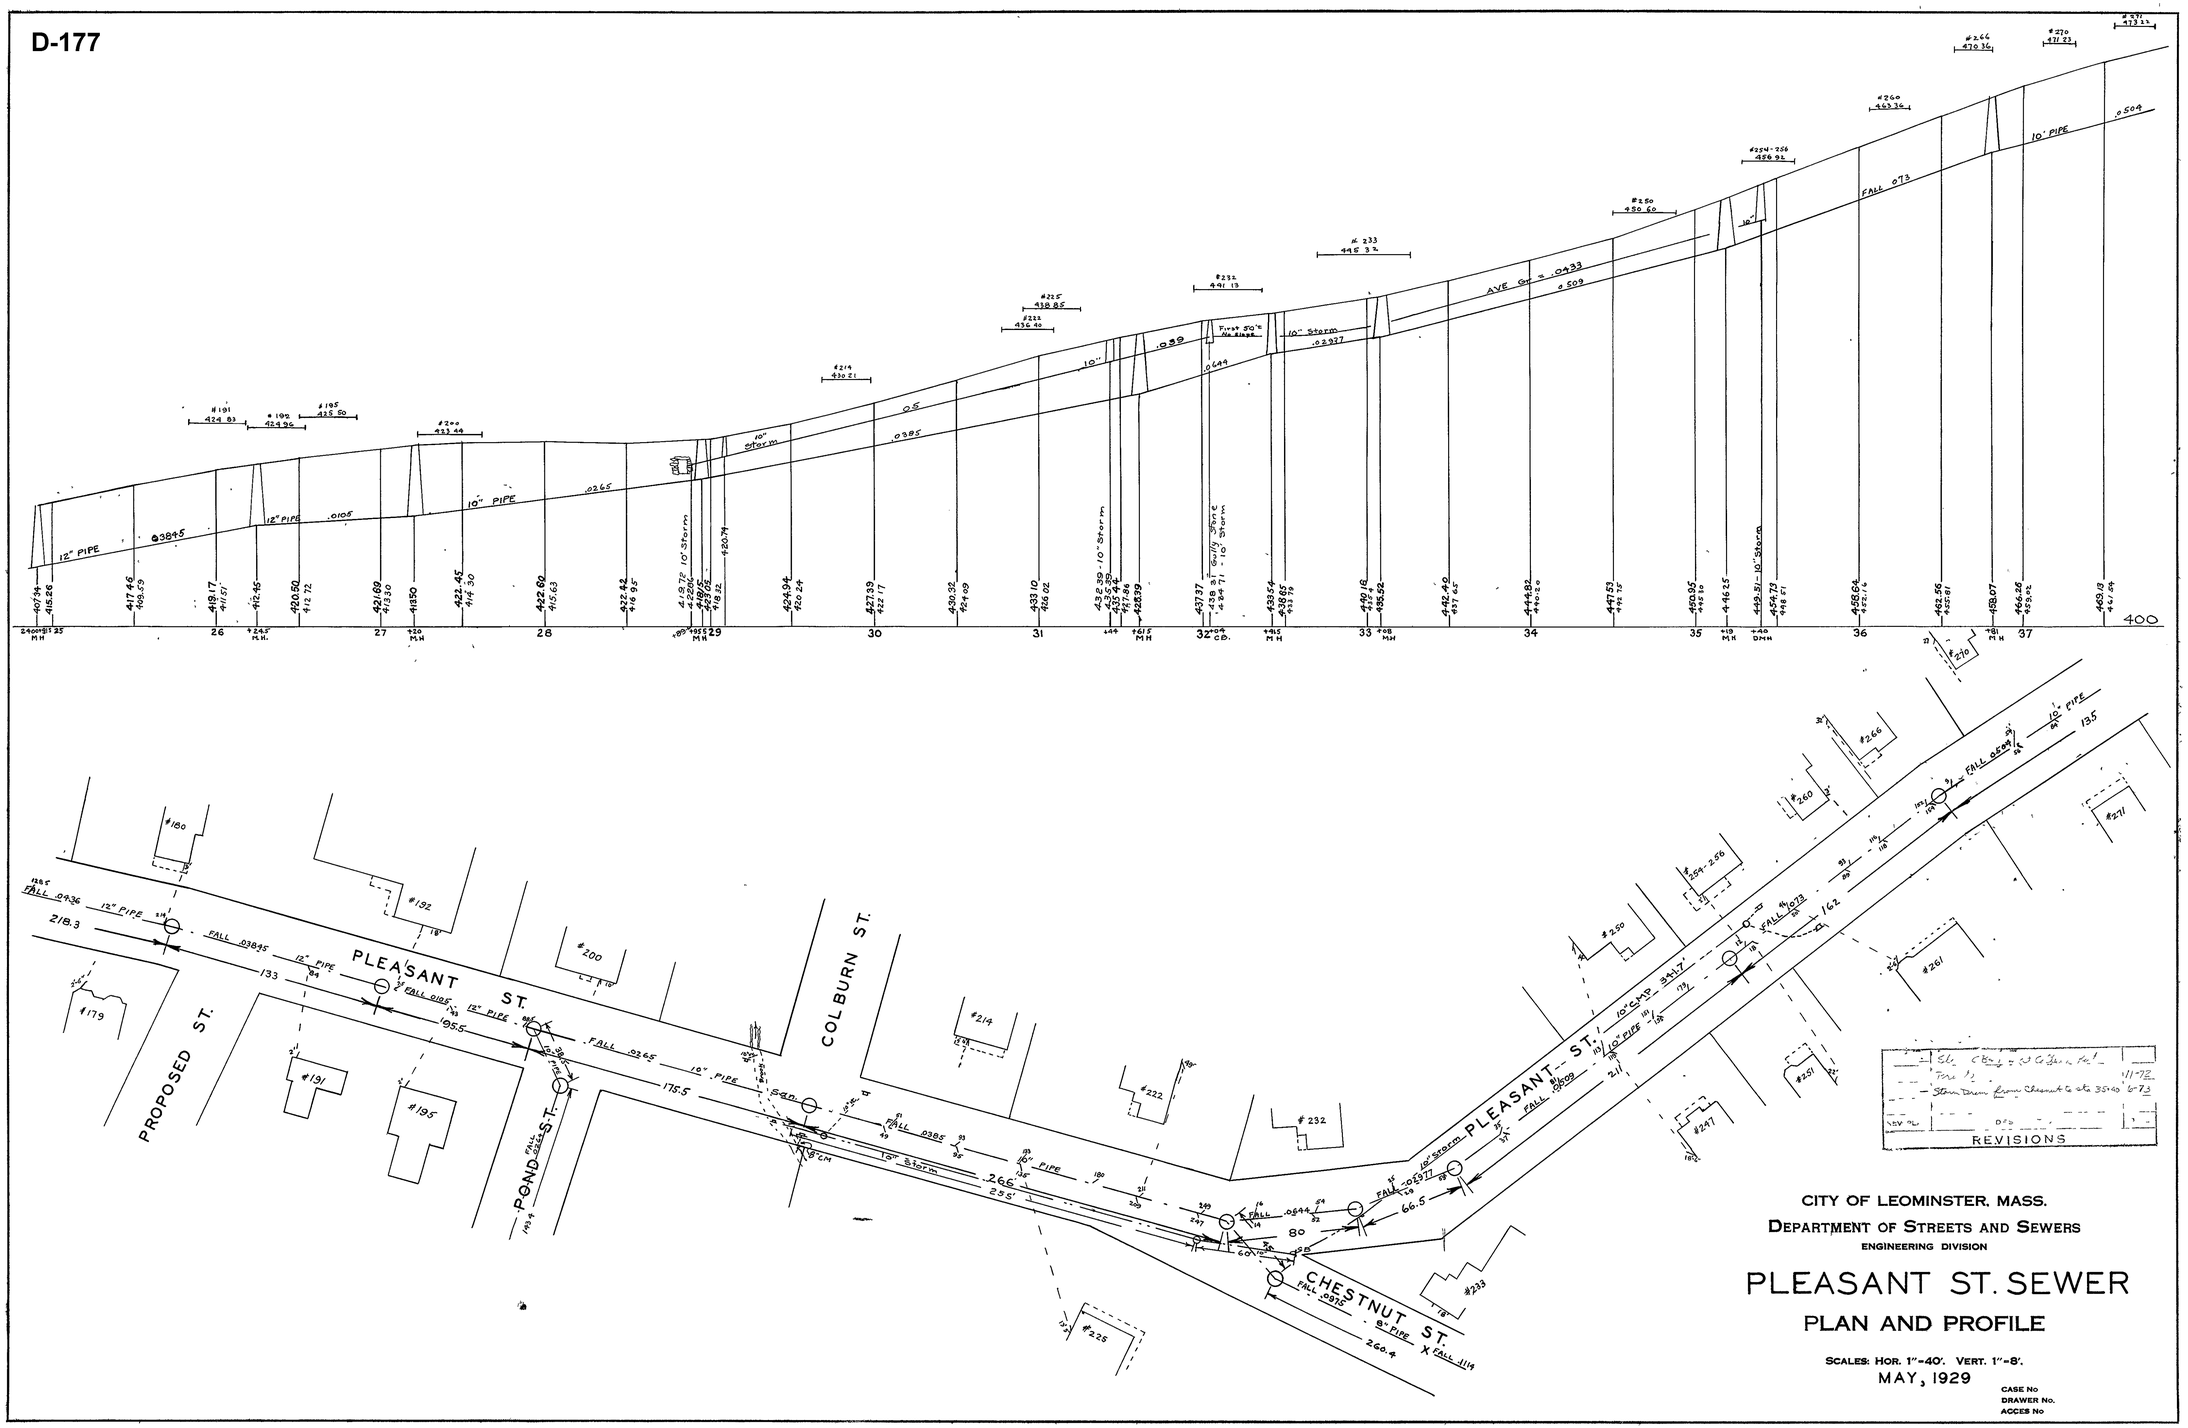
D-177
PLEASANT ST.
PROPOSED ST.
POND ST.
COLBURN ST.
CHESTNUT ST.
12" PIPE
10" PIPE
10" Storm
AVE Gr = .0433
FALL .073
REVISIONS
CITY OF LEOMINSTER, MASS.
DEPARTMENT OF STREETS AND SEWERS
ENGINEERING DIVISION
PLEASANT ST. SEWER
PLAN AND PROFILE
SCALES: HOR. 1"=40'. VERT. 1"=8'.
MAY, 1929
CASE No
DRAWER No.
ACCES No