D-178

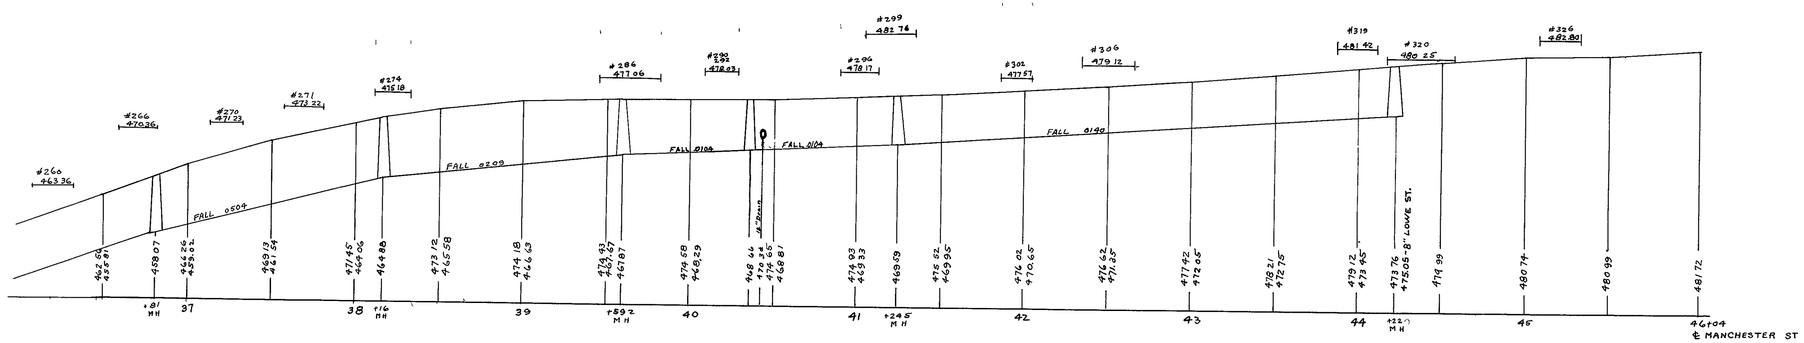

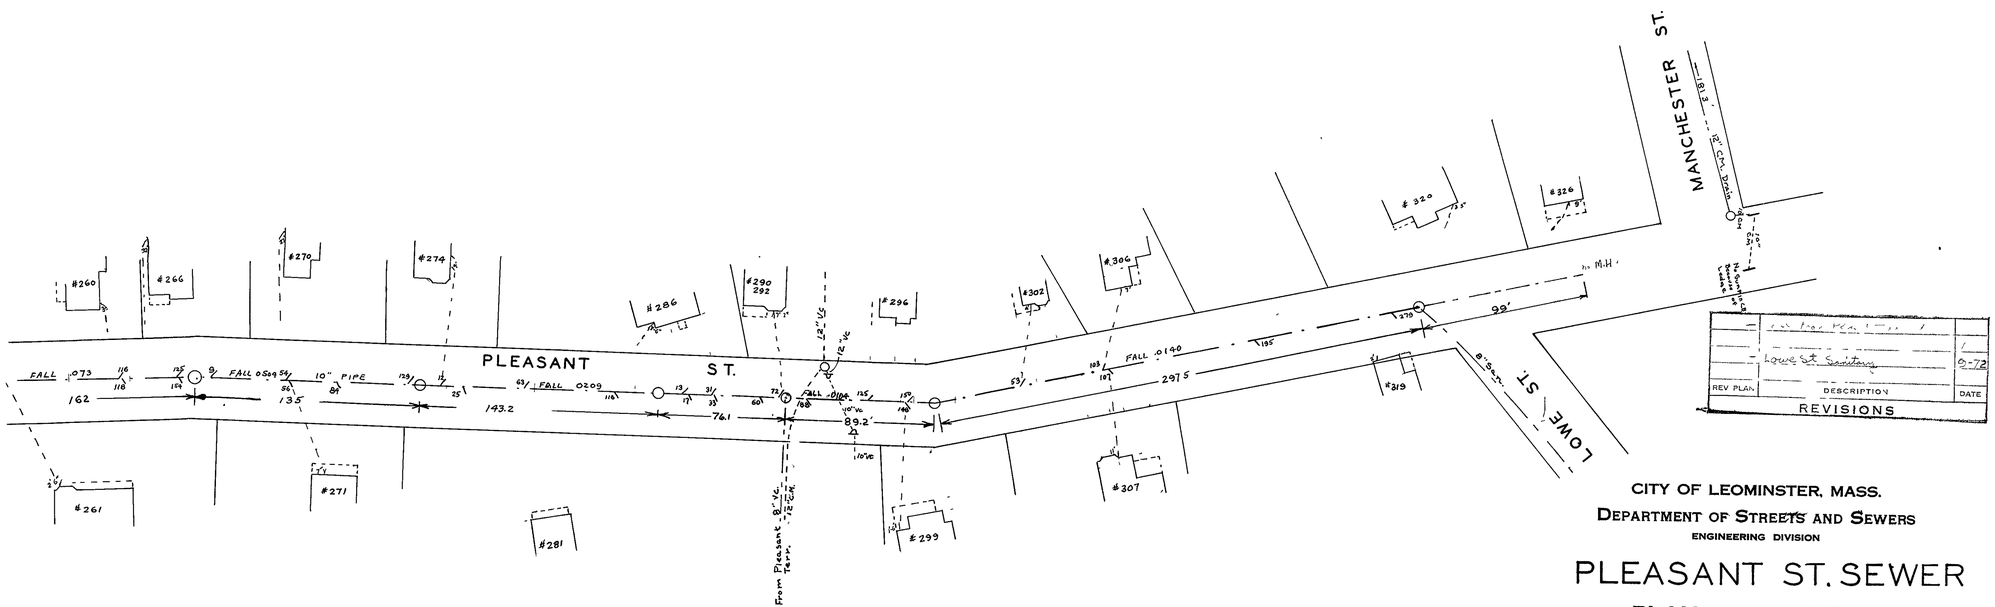

CITY OF LEOMINSTER, MASS.

DEPARTMENT OF STREETS AND SEWERS

ENGINEERING DIVISION

PLEASANT ST. SEWER

PLAN AND PROFILE

SCALES: HOR. 1"=40'. VERT. 1"=8'.

MAY, 1929

CASE No

DRAWER No.

ACCES No.

D-178