D-180

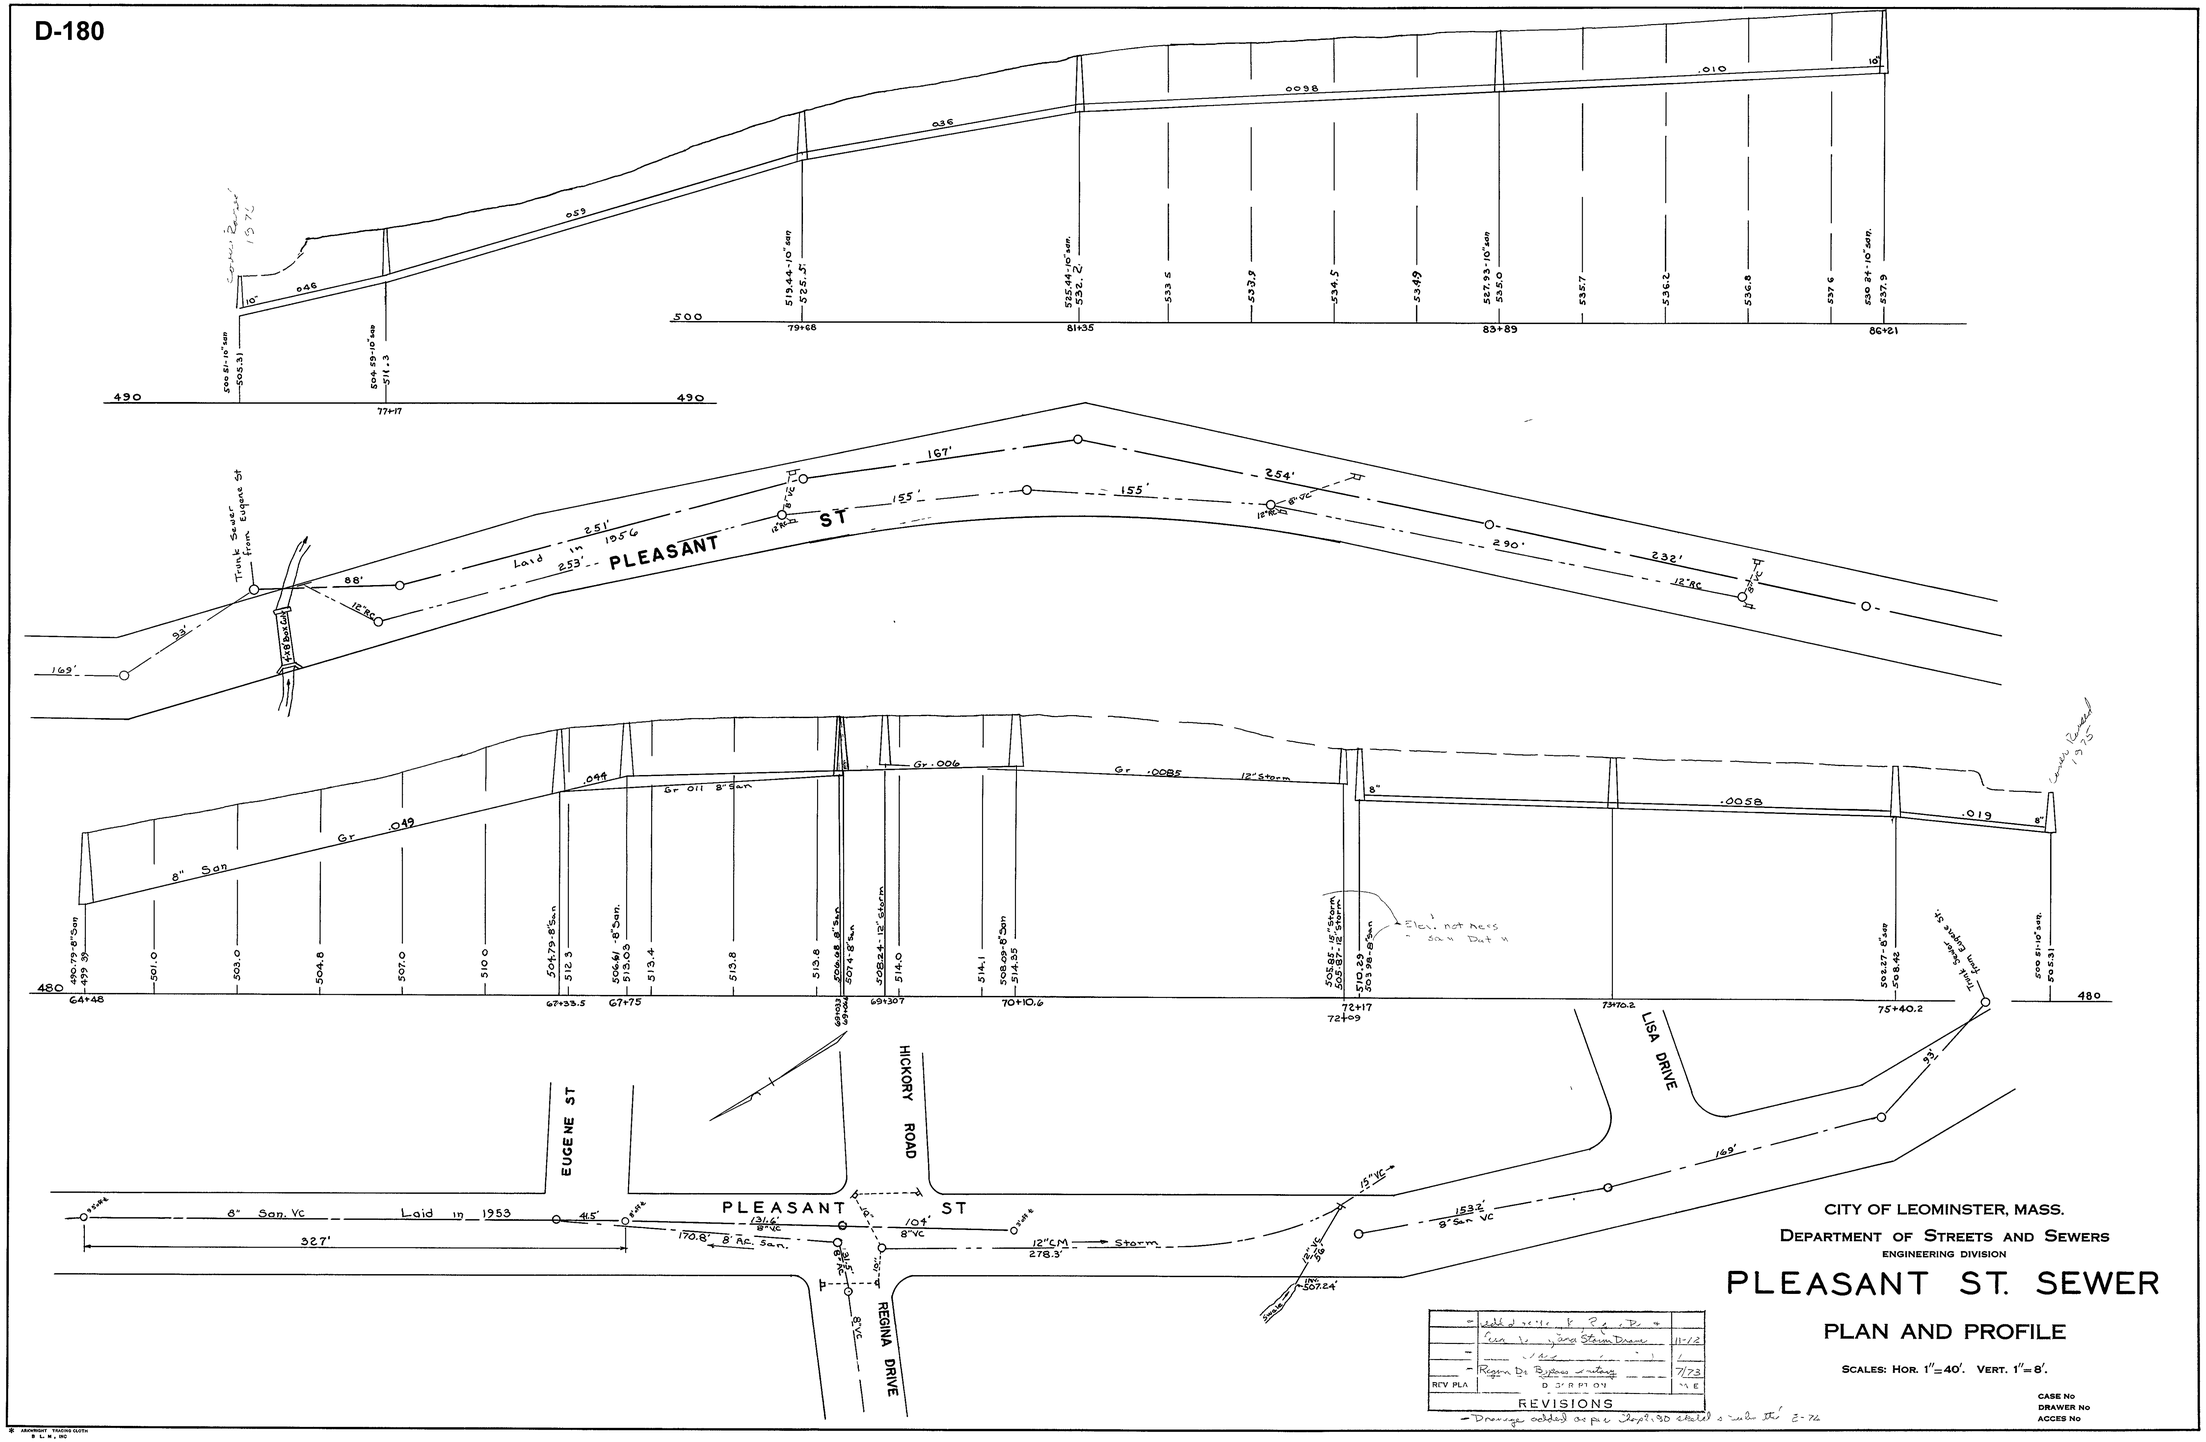

CITY OF LEOMINSTER, MASS.

DEPARTMENT OF STREETS AND SEWERS

ENGINEERING DIVISION

PLEASANT ST. SEWER

PLAN AND PROFILE

SCALES: HOR. 1"=40'. VERT. 1"=8'.

REV PLA	DESCRIPTION	DATE
	Regen Dr Bypass Sewer	7/73
	Drainage added as per Chap. 90 sketch [illegible]	11-12

REVISIONS

CASE No
DRAWER No
ACCES No

F.B. 225-139 15-67
F.B. 228-146 154
F.B. 230-54

D-180