D-185

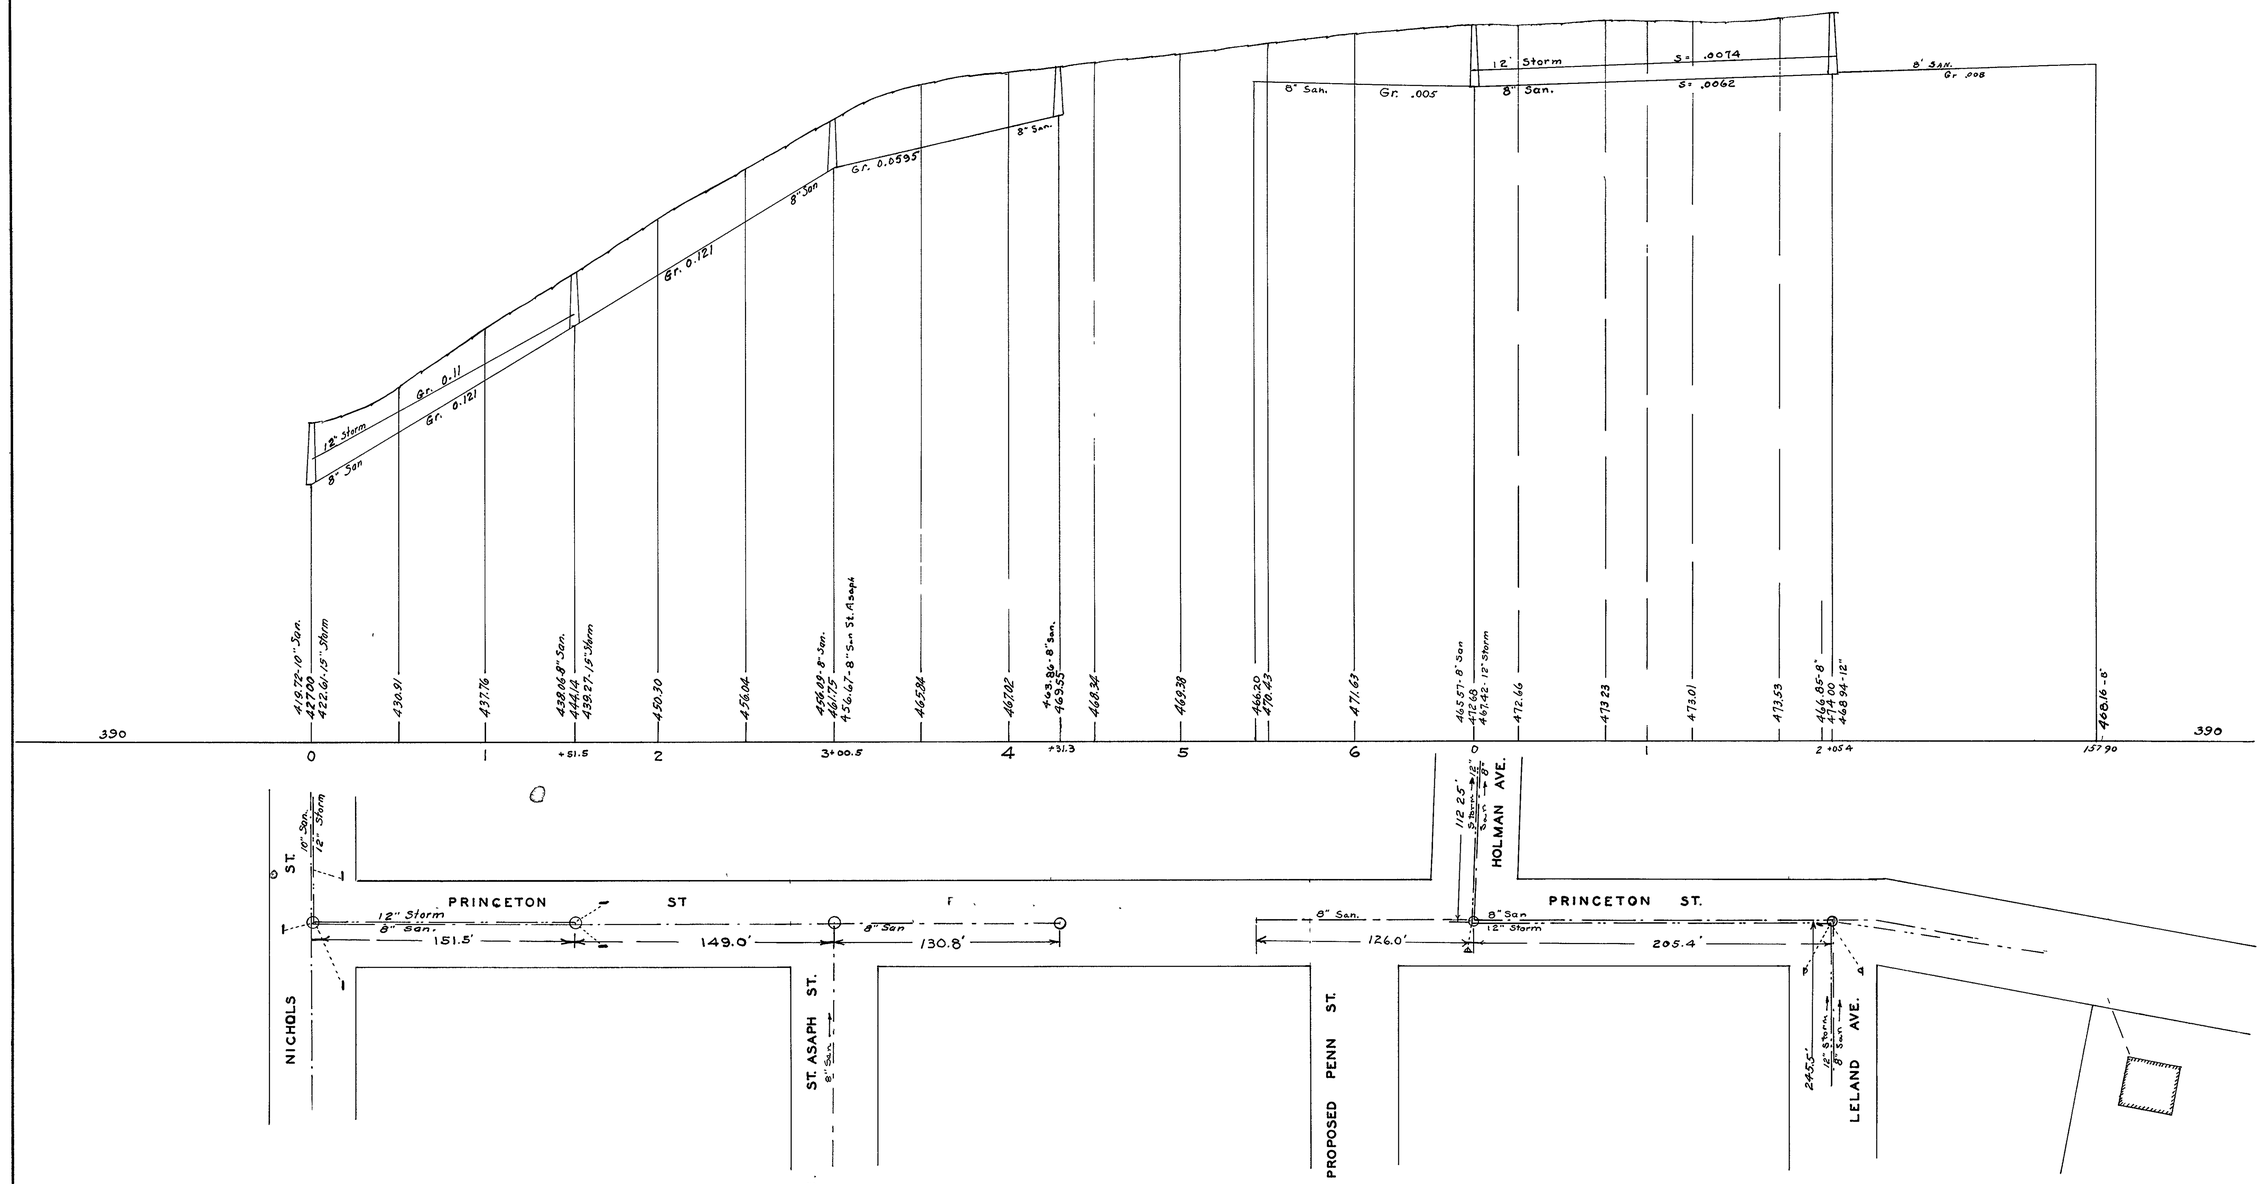

CITY OF LEOMINSTER. MASS.

DEPARTMENT OF STREETS AND SEWERS

ENGINEERING DIVISION

SEWER

PRINCETON ST.

PLAN AND PROFILE

SCALES: HOR. 1" - 40'. VERT. 1" - 8'.

SOUTH END - JAN. 25, 1935

NORTH END - JAN. 10, 1939

CASE No.

DRAWER No.

ACCES No

D-185