D-198

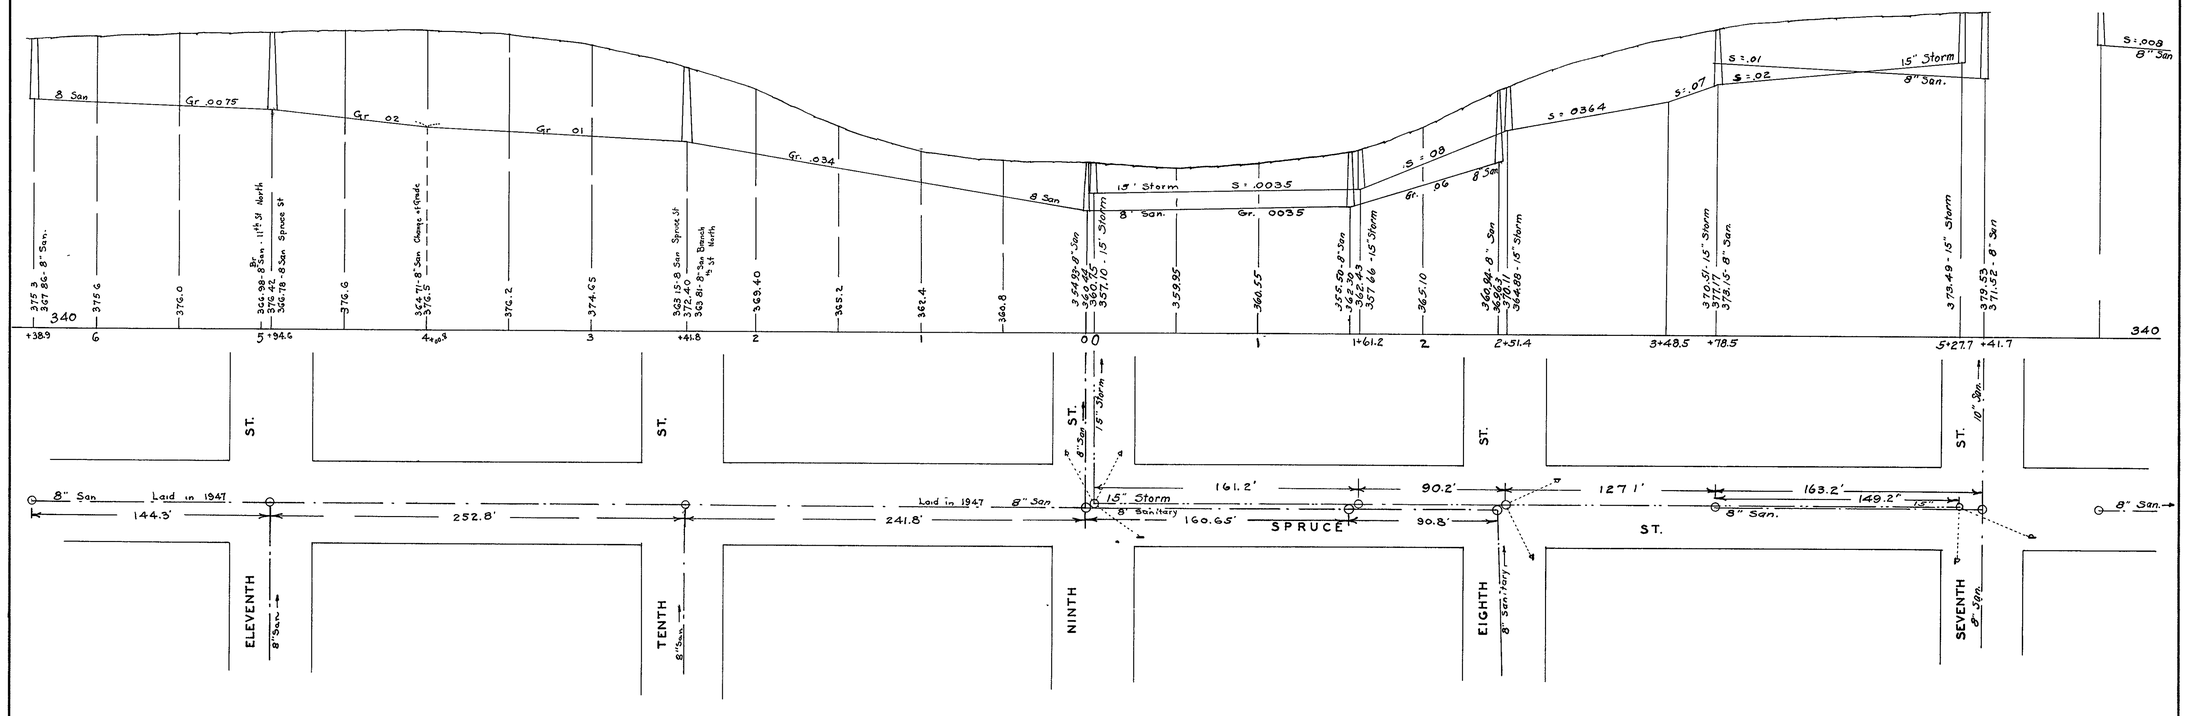

CITY OF LEOMINSTER, MASS.

DEPARTMENT OF STREETS AND SEWERS

ENGINEERING DIVISION

SEWER

SPRUCE ST.

PLAN AND PROFILE

SCALES: HOR. 1" - 40'. VERT. 1" - 8'.

STORM FEB. 9, 1935

SANITARY JAN. 28, 1939

CASE No.

DRAWER No.

ACCES No

V. PLAN	DESCRIPTION	DATE

REVISIONS

D-198