D-200

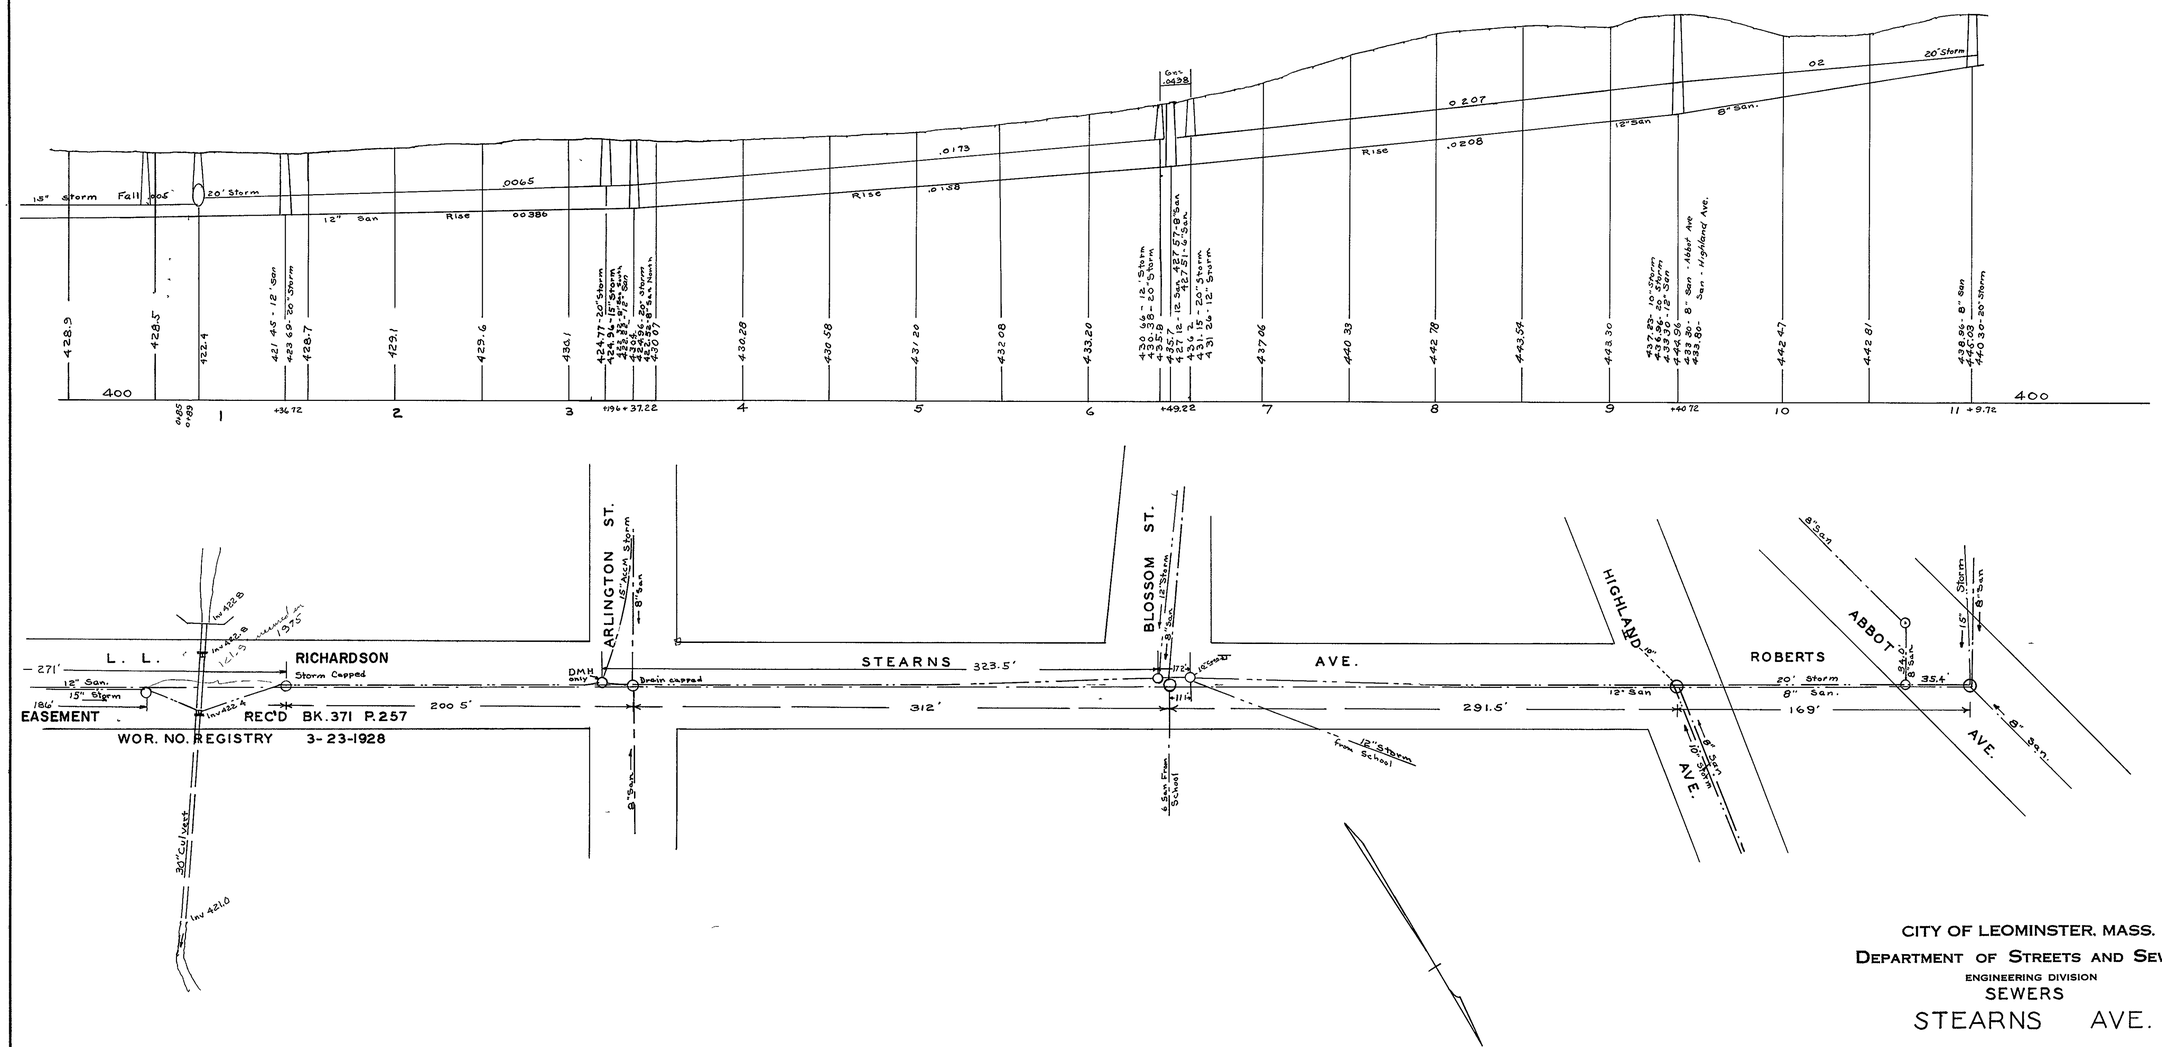

CITY OF LEOMINSTER, MASS.

DEPARTMENT OF STREETS AND SEWERS

ENGINEERING DIVISION

SEWERS

STEARNS AVE.

PLAN AND PROFILE

SCALES: HOR. 1" - 40'. VERT. 1" - 8'.

NOV. 4, 1932

CASE No.
DRAWER No
ACCES No.

D-200