D-201

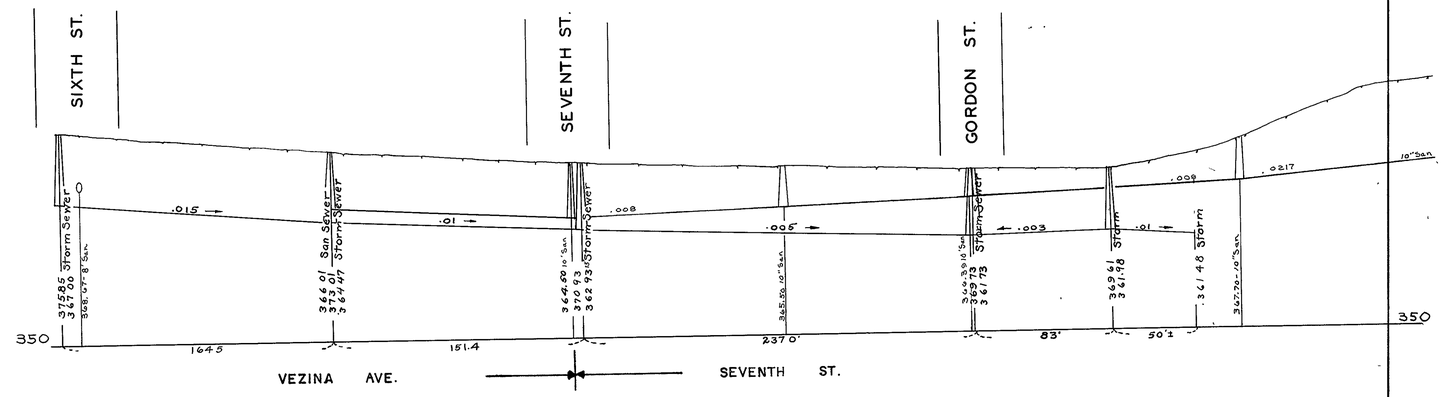

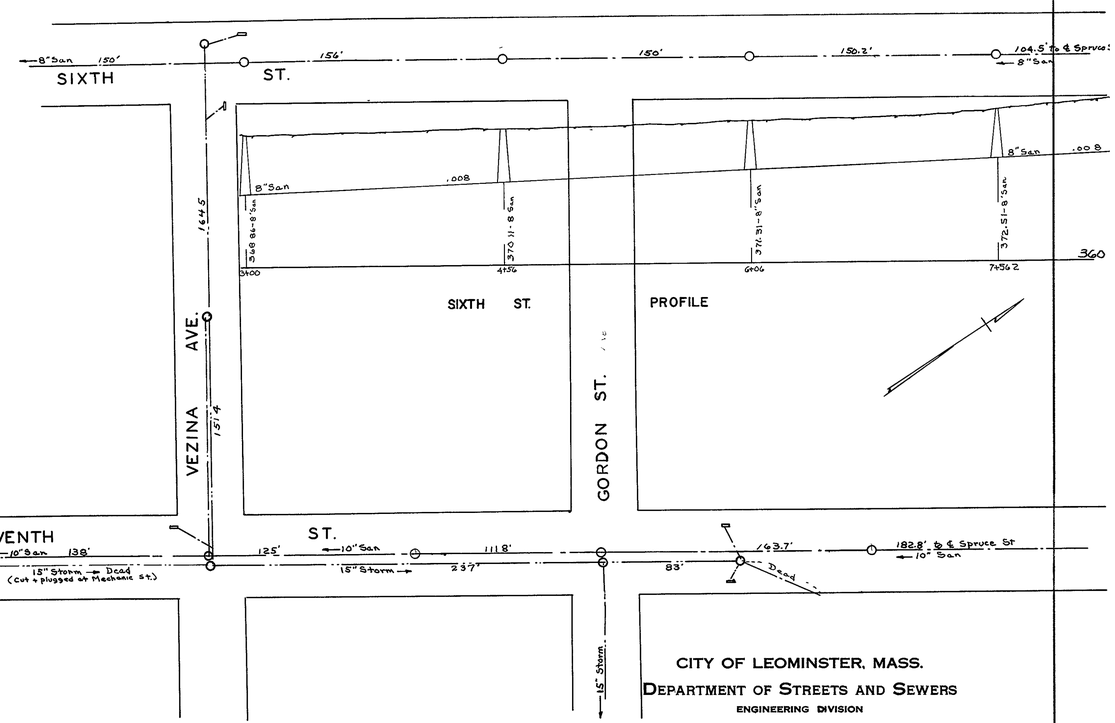

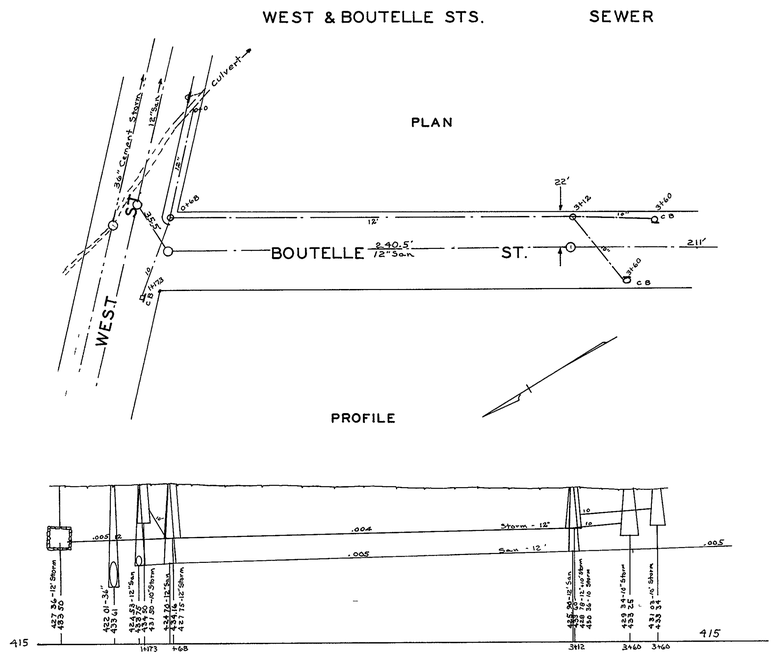

CITY OF LEOMINSTER, MASS.
DEPARTMENT OF STREETS AND SEWERS
ENGINEERING DIVISION

SEWERS

PLAN AND PROFILE

SCALES: HOR. 1"=40'. VERT. 1"=8'.
OCT. 1928

CASE No
DRAWER No
ACCES No.

D-201