D-202a

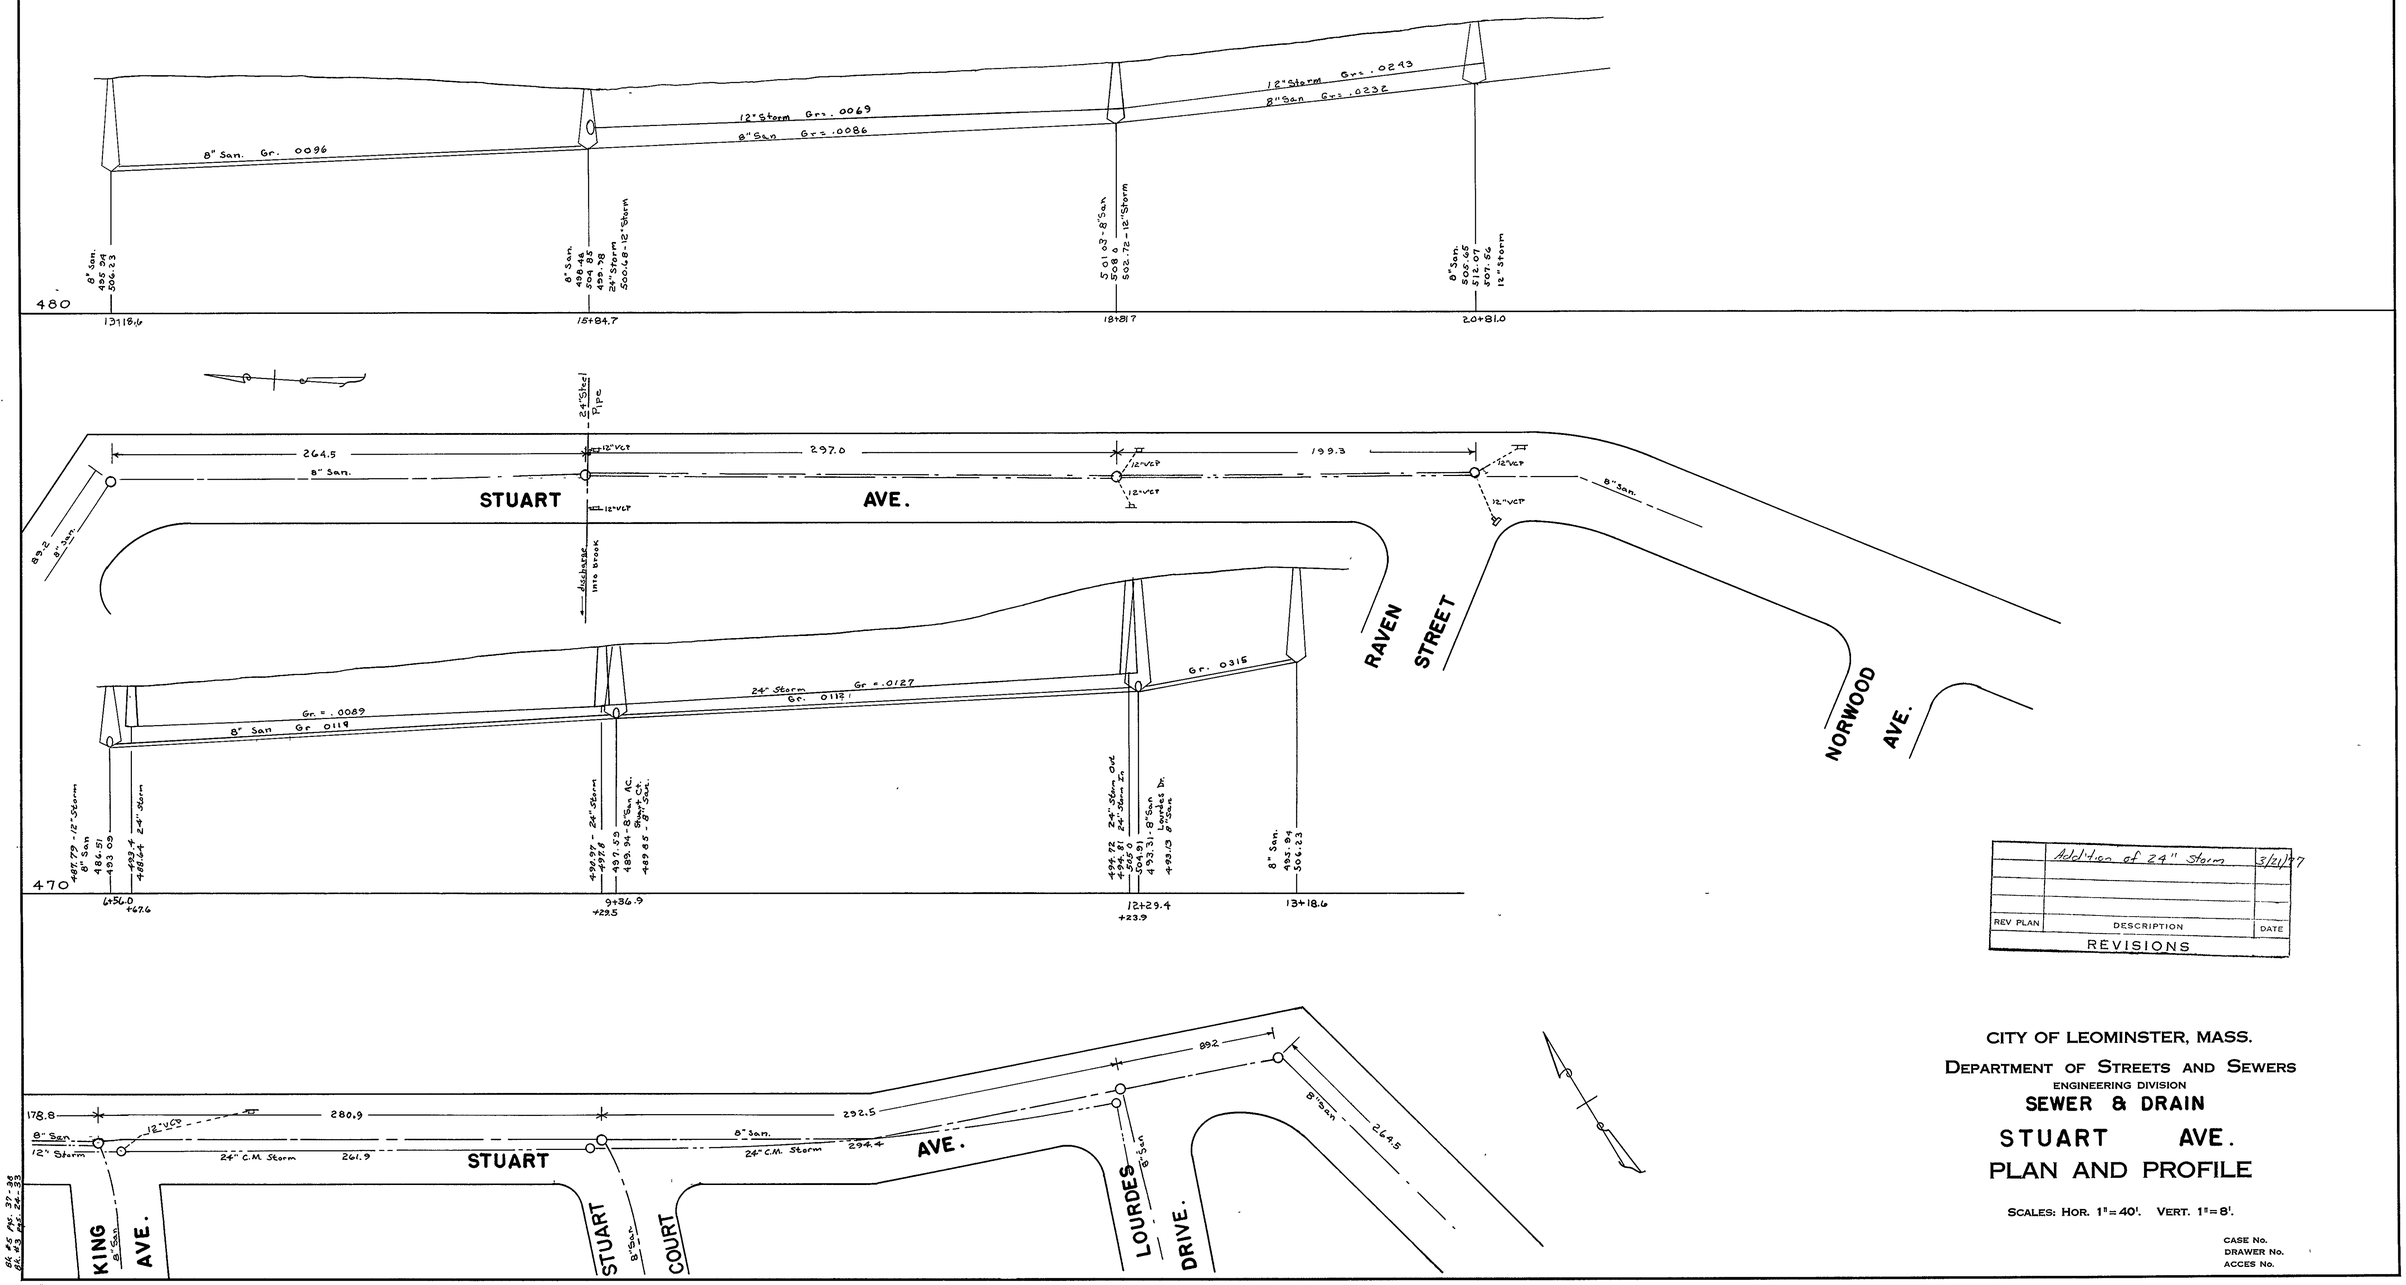

REV PLAN	DESCRIPTION	DATE
	Addition of 24" Storm	3/21/77

REVISIONS

CITY OF LEOMINSTER, MASS.

DEPARTMENT OF STREETS AND SEWERS

ENGINEERING DIVISION

SEWER & DRAIN

STUART AVE.

PLAN AND PROFILE

SCALES: HOR. 1"=40'. VERT. 1"=8'.

CASE No.
DRAWER No.
ACCES No.

FB 253 pg 61

D 202a