D-205

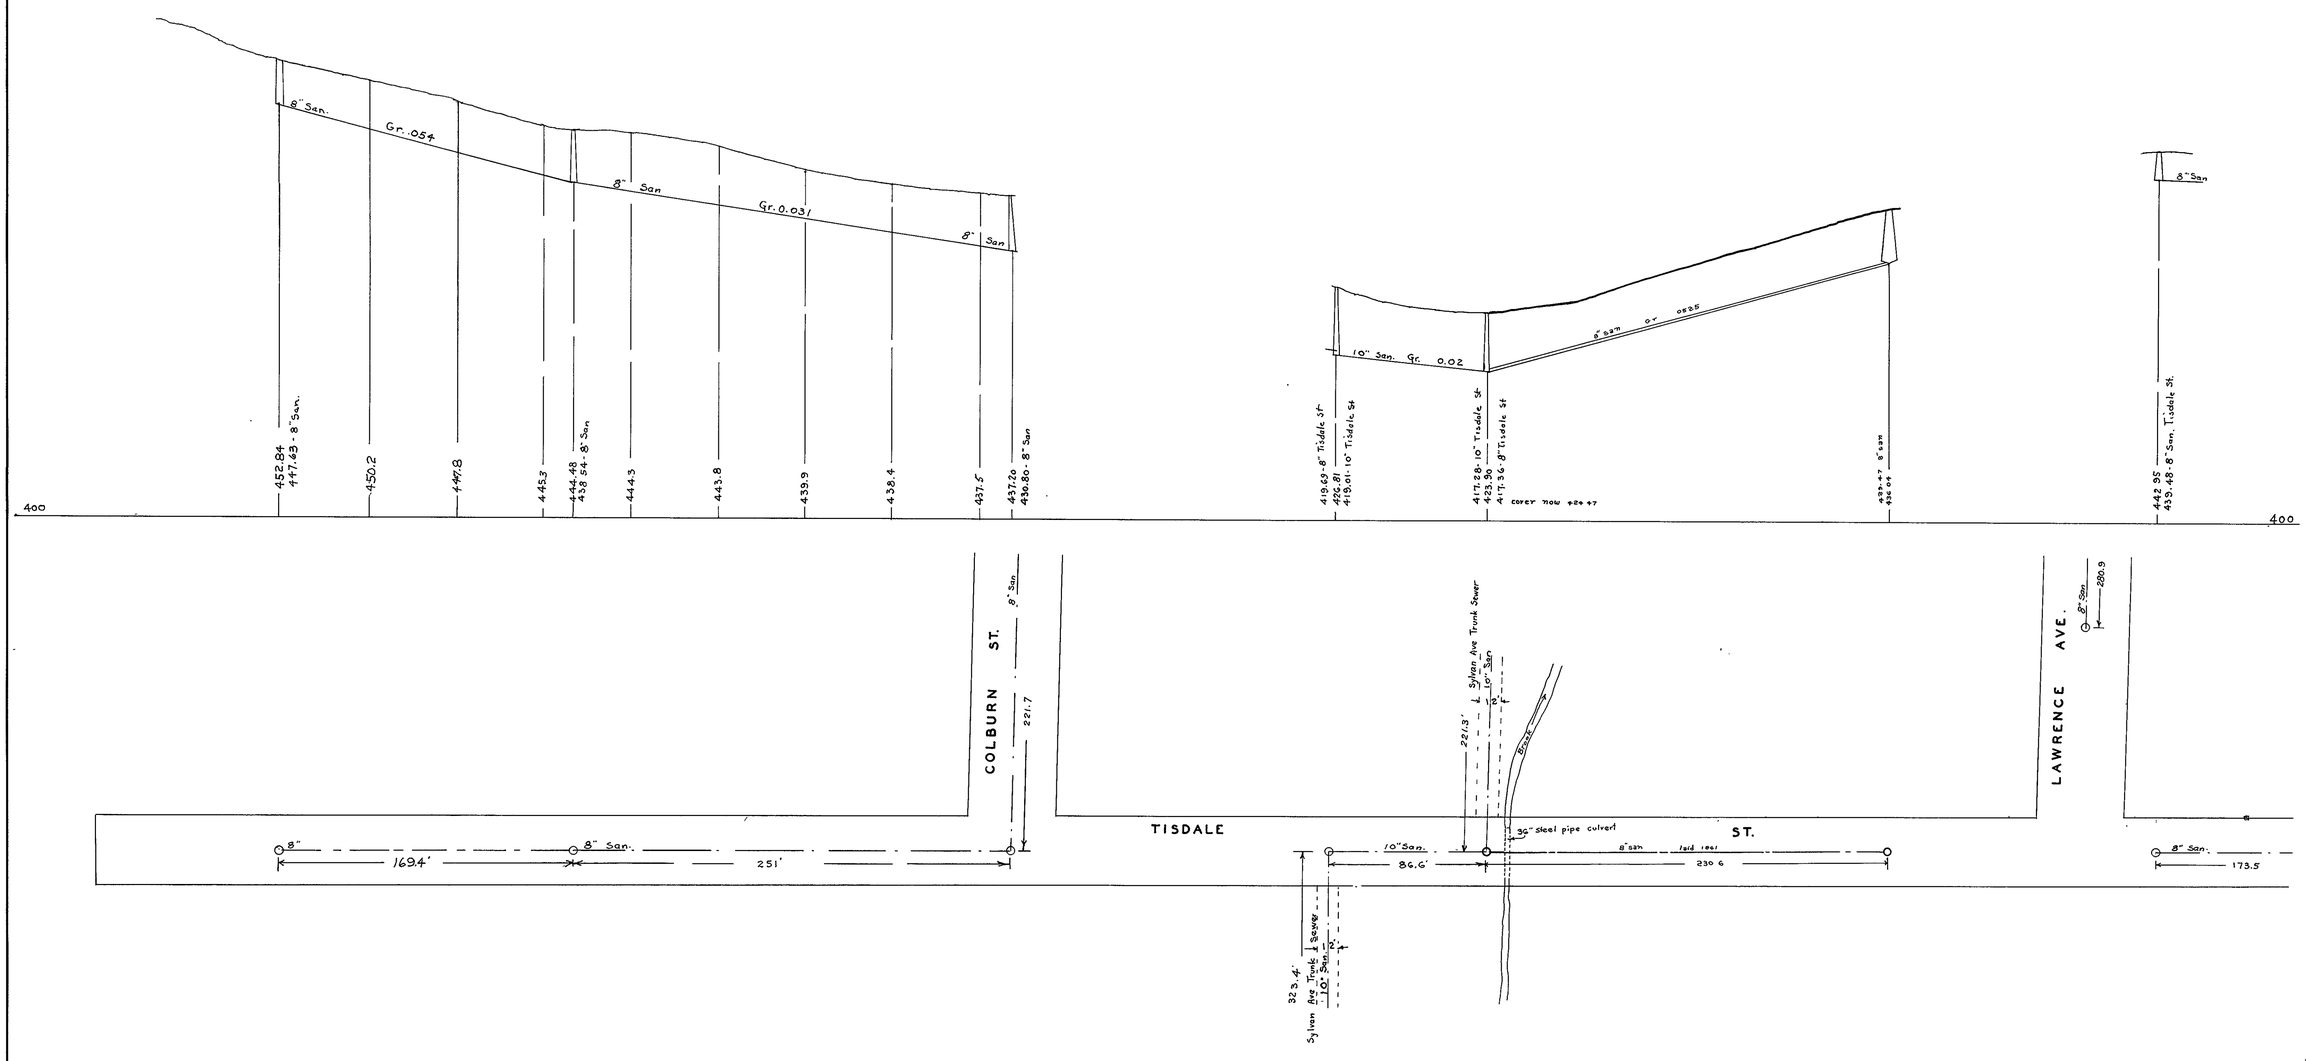

	8" Sewer Extended 169.4 on 1971	
	Not on Plan	11-72
	REVISIONS	

CITY OF LEOMINSTER, MASS.

DEPARTMENT OF STREETS AND SEWERS

ENGINEERING DIVISION

SEWERS

TISDALE ST.

PLAN AND PROFILE

SCALES: HOR. 1"=40'. VERT. 1"=8'.

MAR. 1952

CASE No.
DRAWER No.
ACCES No.

Plan 6-E-11:
E-119
E-324
Plan 4-C-324

3. 189-70
130-115, 130
220-1

"ARCHRIGHT" TRACING CLOTH
R. L. M., INC.

D-205