D-206

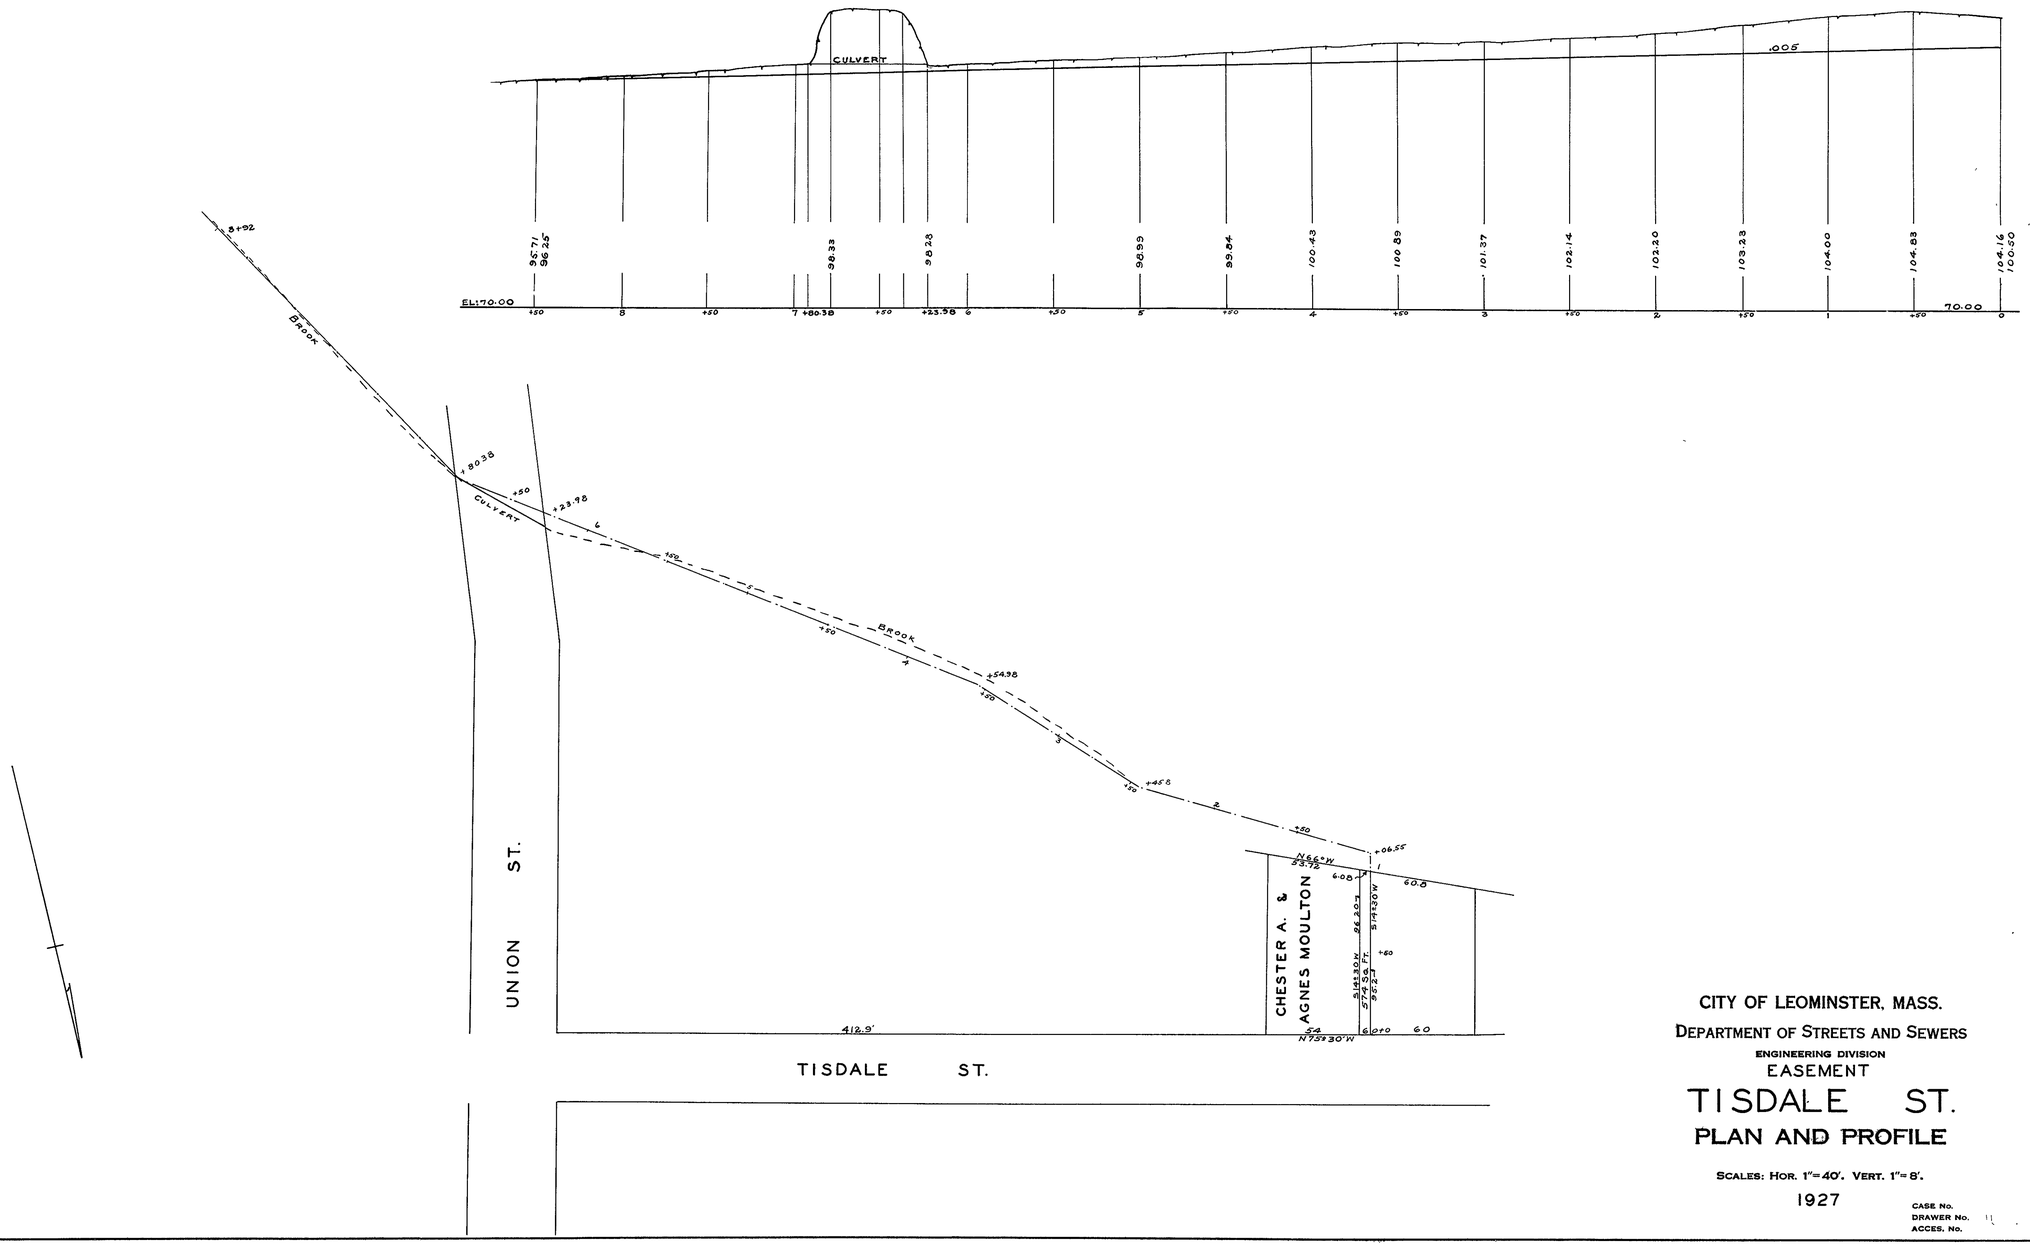

CITY OF LEOMINSTER, MASS.

DEPARTMENT OF STREETS AND SEWERS

ENGINEERING DIVISION

EASEMENT

TISDALE ST.

PLAN AND PROFILE

SCALES: HOR. 1"=40'. VERT. 1"=8'.

1927

CASE No.
DRAWER No.
ACCES. No.

D-206