D-208

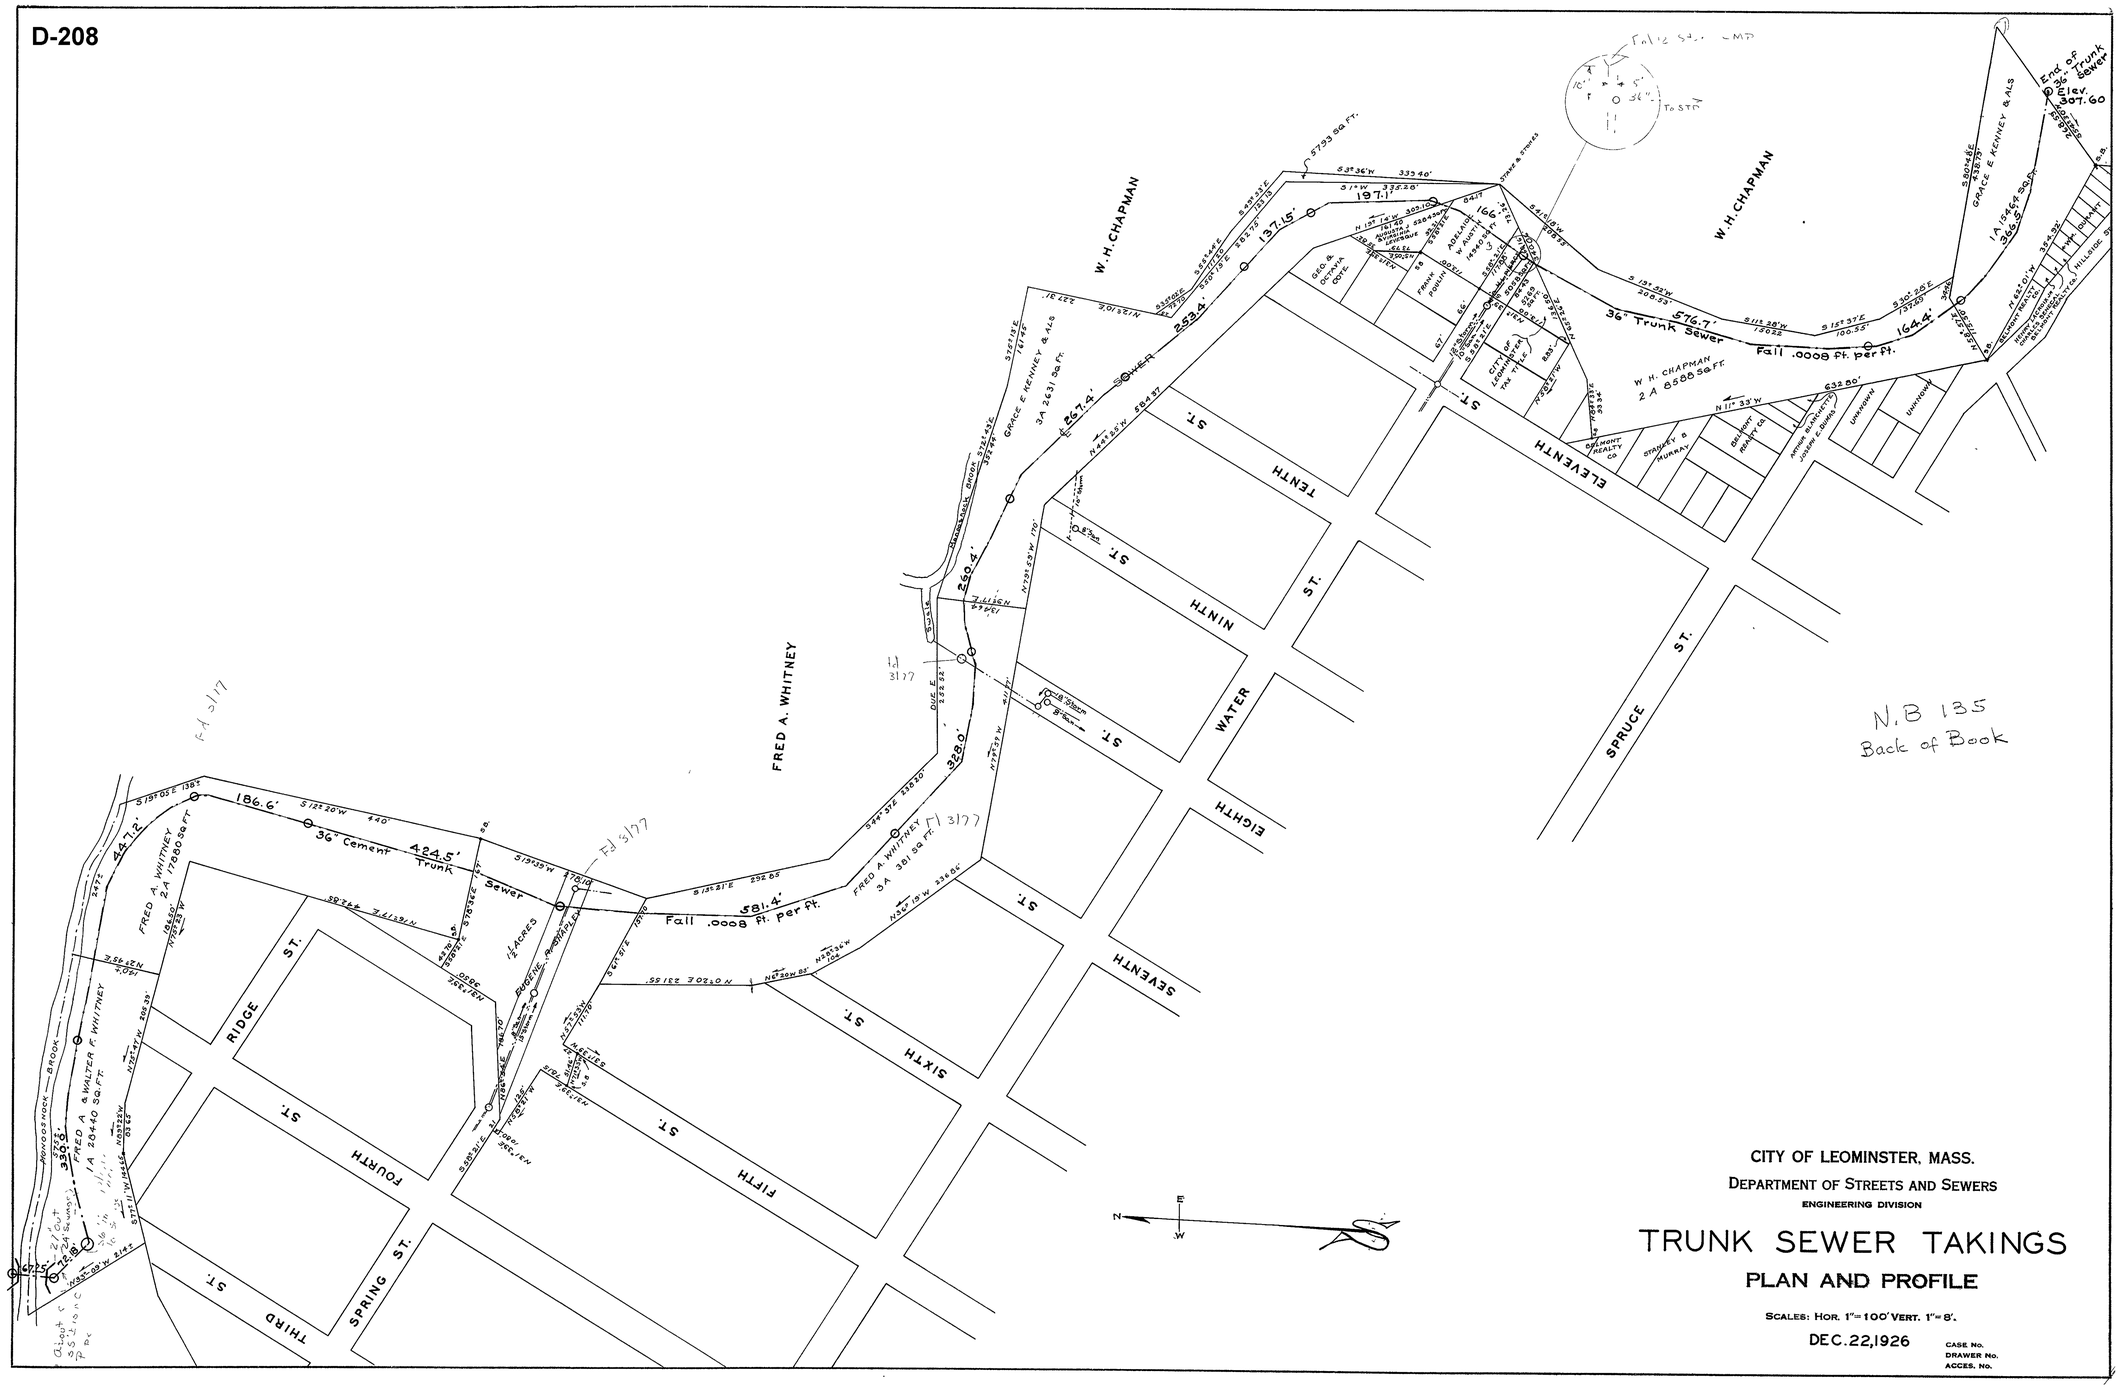

CITY OF LEOMINSTER, MASS.

DEPARTMENT OF STREETS AND SEWERS

ENGINEERING DIVISION

TRUNK SEWER TAKINGS

PLAN AND PROFILE

SCALES: HOR. 1"=100' VERT. 1"=8'.

DEC. 22, 1926

CASE No.
DRAWER No.
ACCES. No.

D-208