D-210

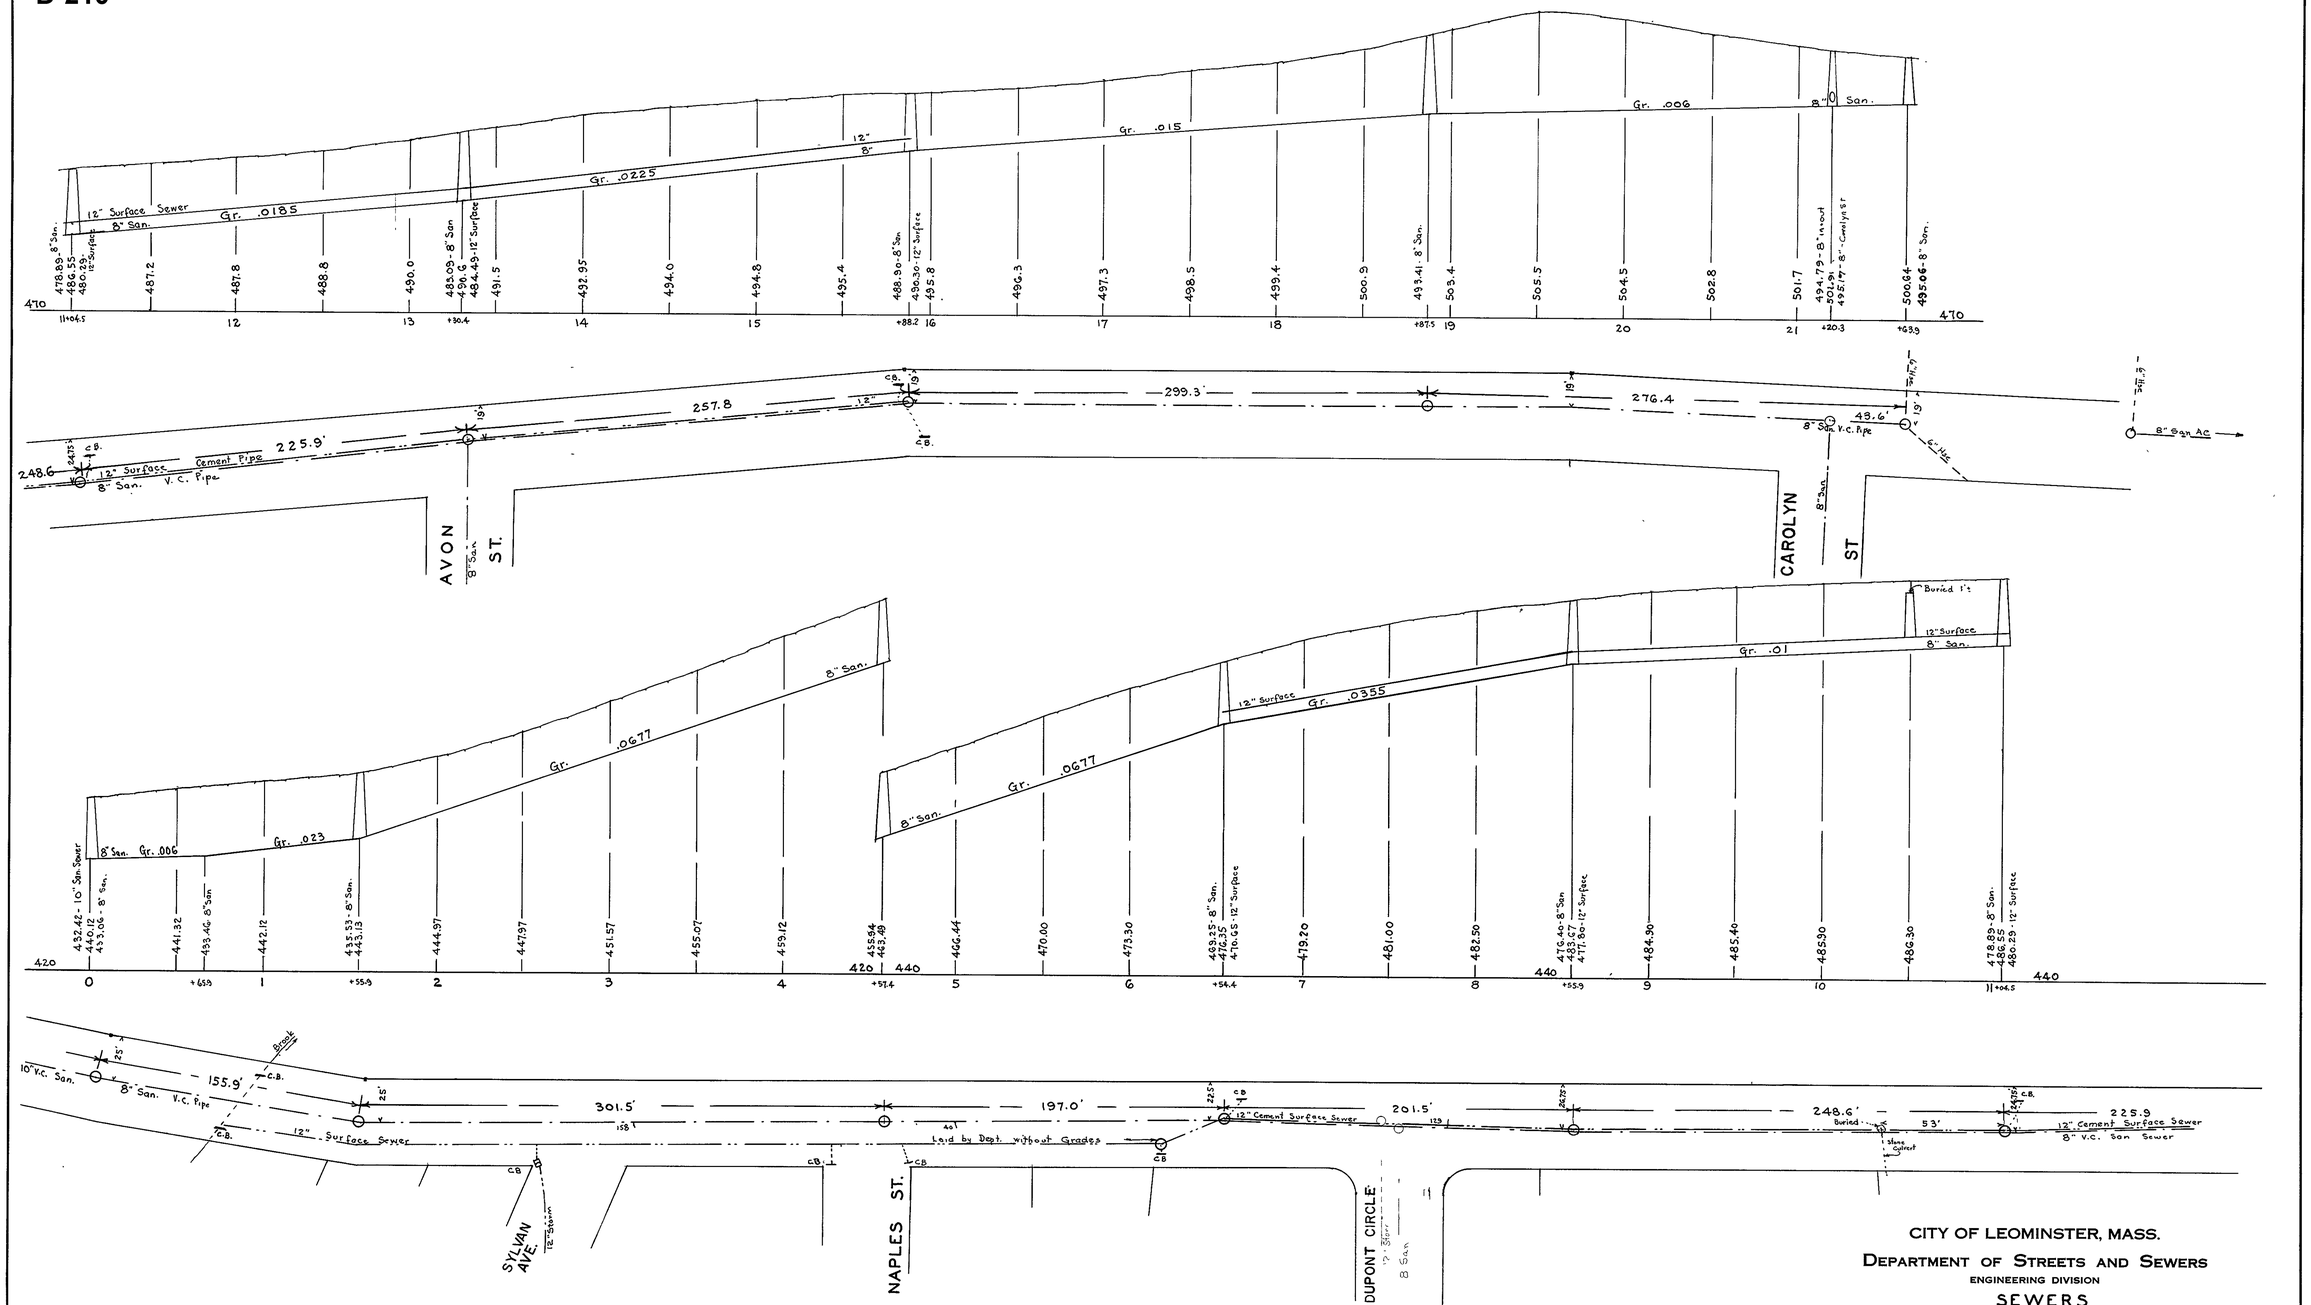

REV PLAN	DESCRIPTION	DATE
	Added Carolyn St San	1/77

REVISIONS

Note:
Sanitary Sewer from sta 0+0 to sta 21+63.9
and Surface Sewer " sta 6+15± to sta. 15+88.2
were laid under contract in 1948
by Frank Crowley Const. Co.

CITY OF LEOMINSTER, MASS.
DEPARTMENT OF STREETS AND SEWERS
ENGINEERING DIVISION
SEWERS
UNION STREET
PLAN AND PROFILE

SCALES: HOR. 1"=40'. VERT. 1"=8'.
MAR. 19, 1949

CASE No.
DRAWER No.
ACCES No.

F.B. 201-112
205-81

D-210