D-211

SHEET 1 OF 2 SHEETS

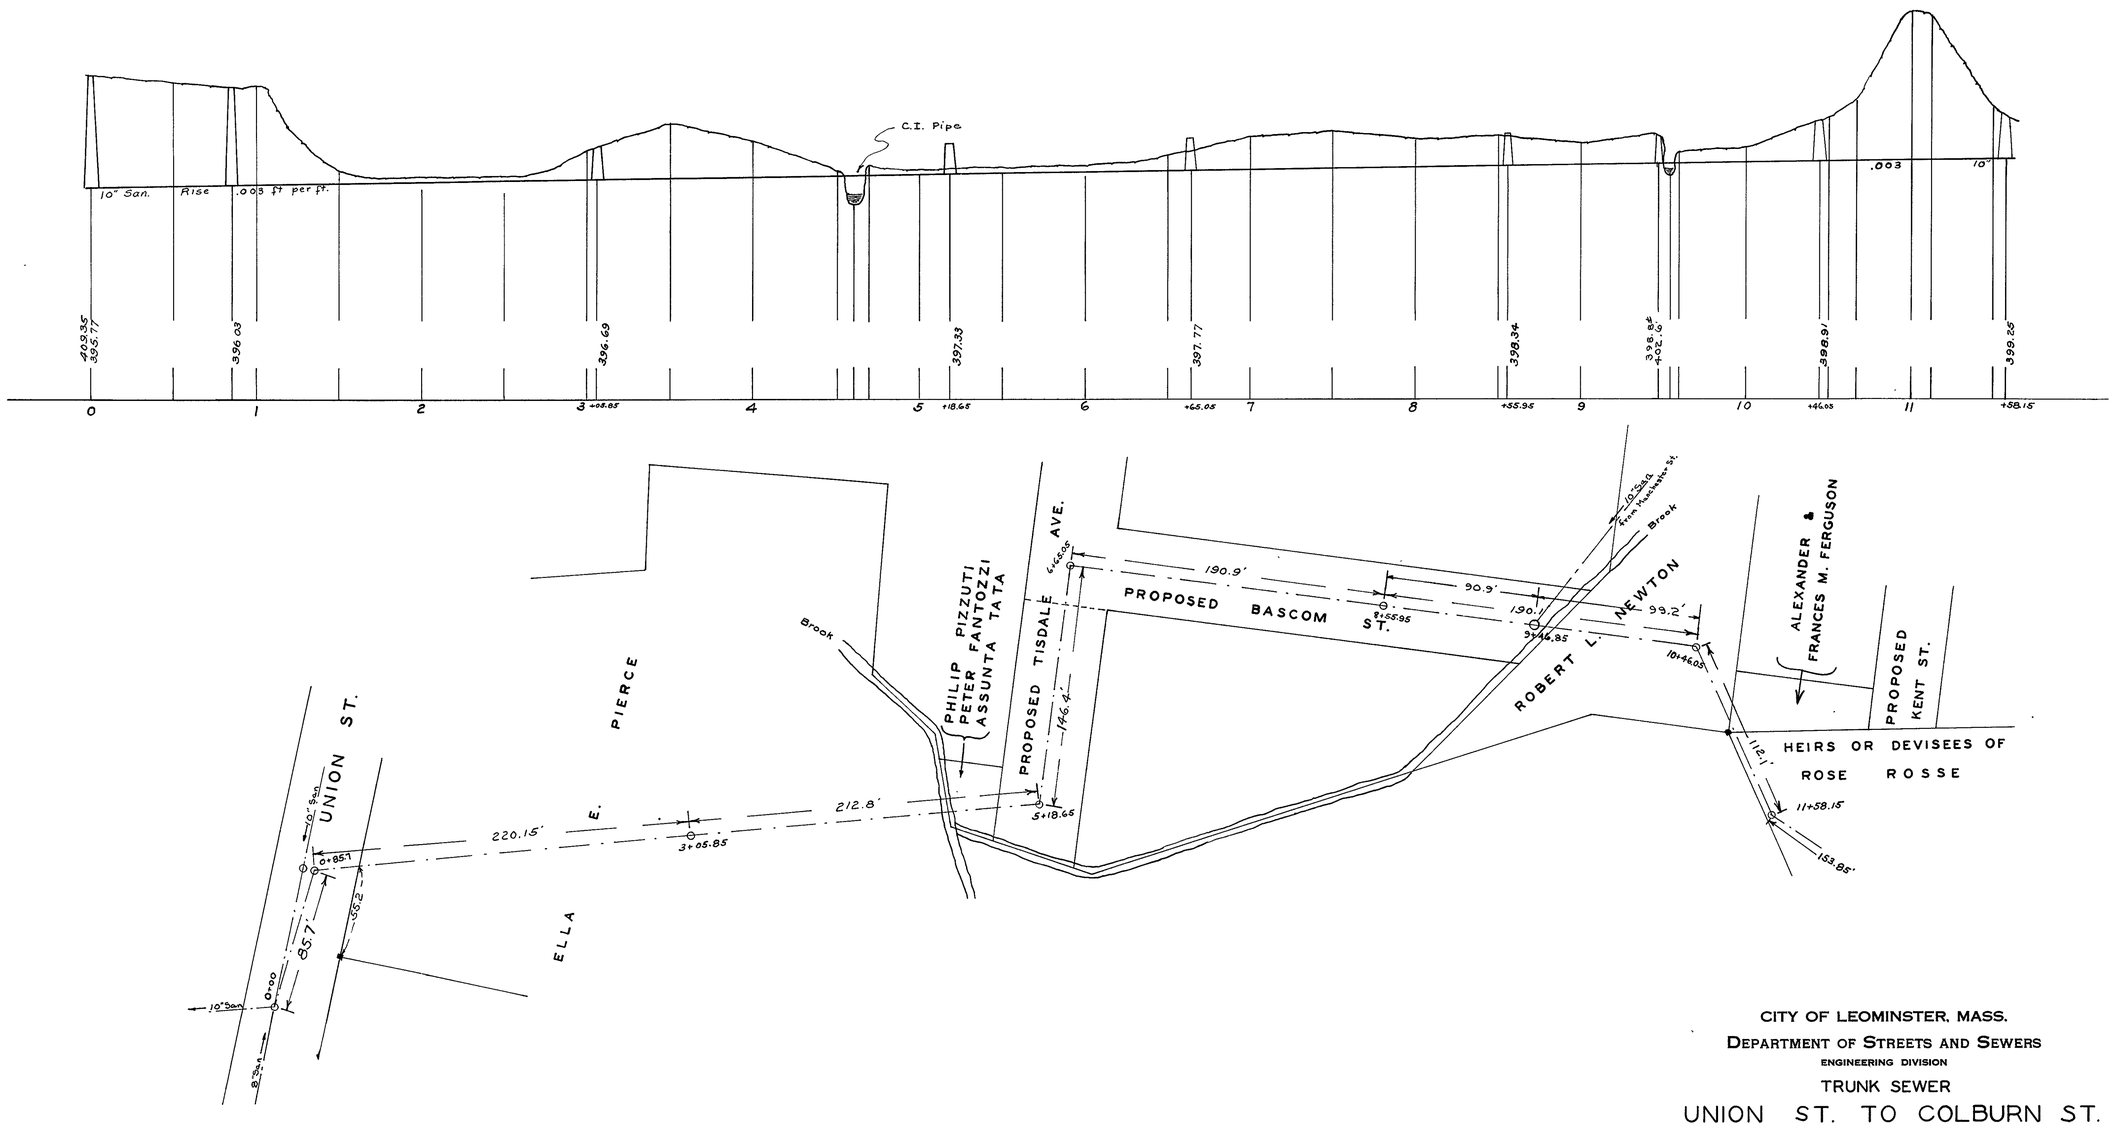

CITY OF LEOMINSTER, MASS.

DEPARTMENT OF STREETS AND SEWERS

ENGINEERING DIVISION

TRUNK SEWER

UNION ST. TO COLBURN ST.

PLAN AND PROFILE

SCALES: HOR. 1"=40'. VERT. 1"=8'.

SEPT. 24, 1931

CASE No.
DRAWER No
ACCES No.

D-211