D-216

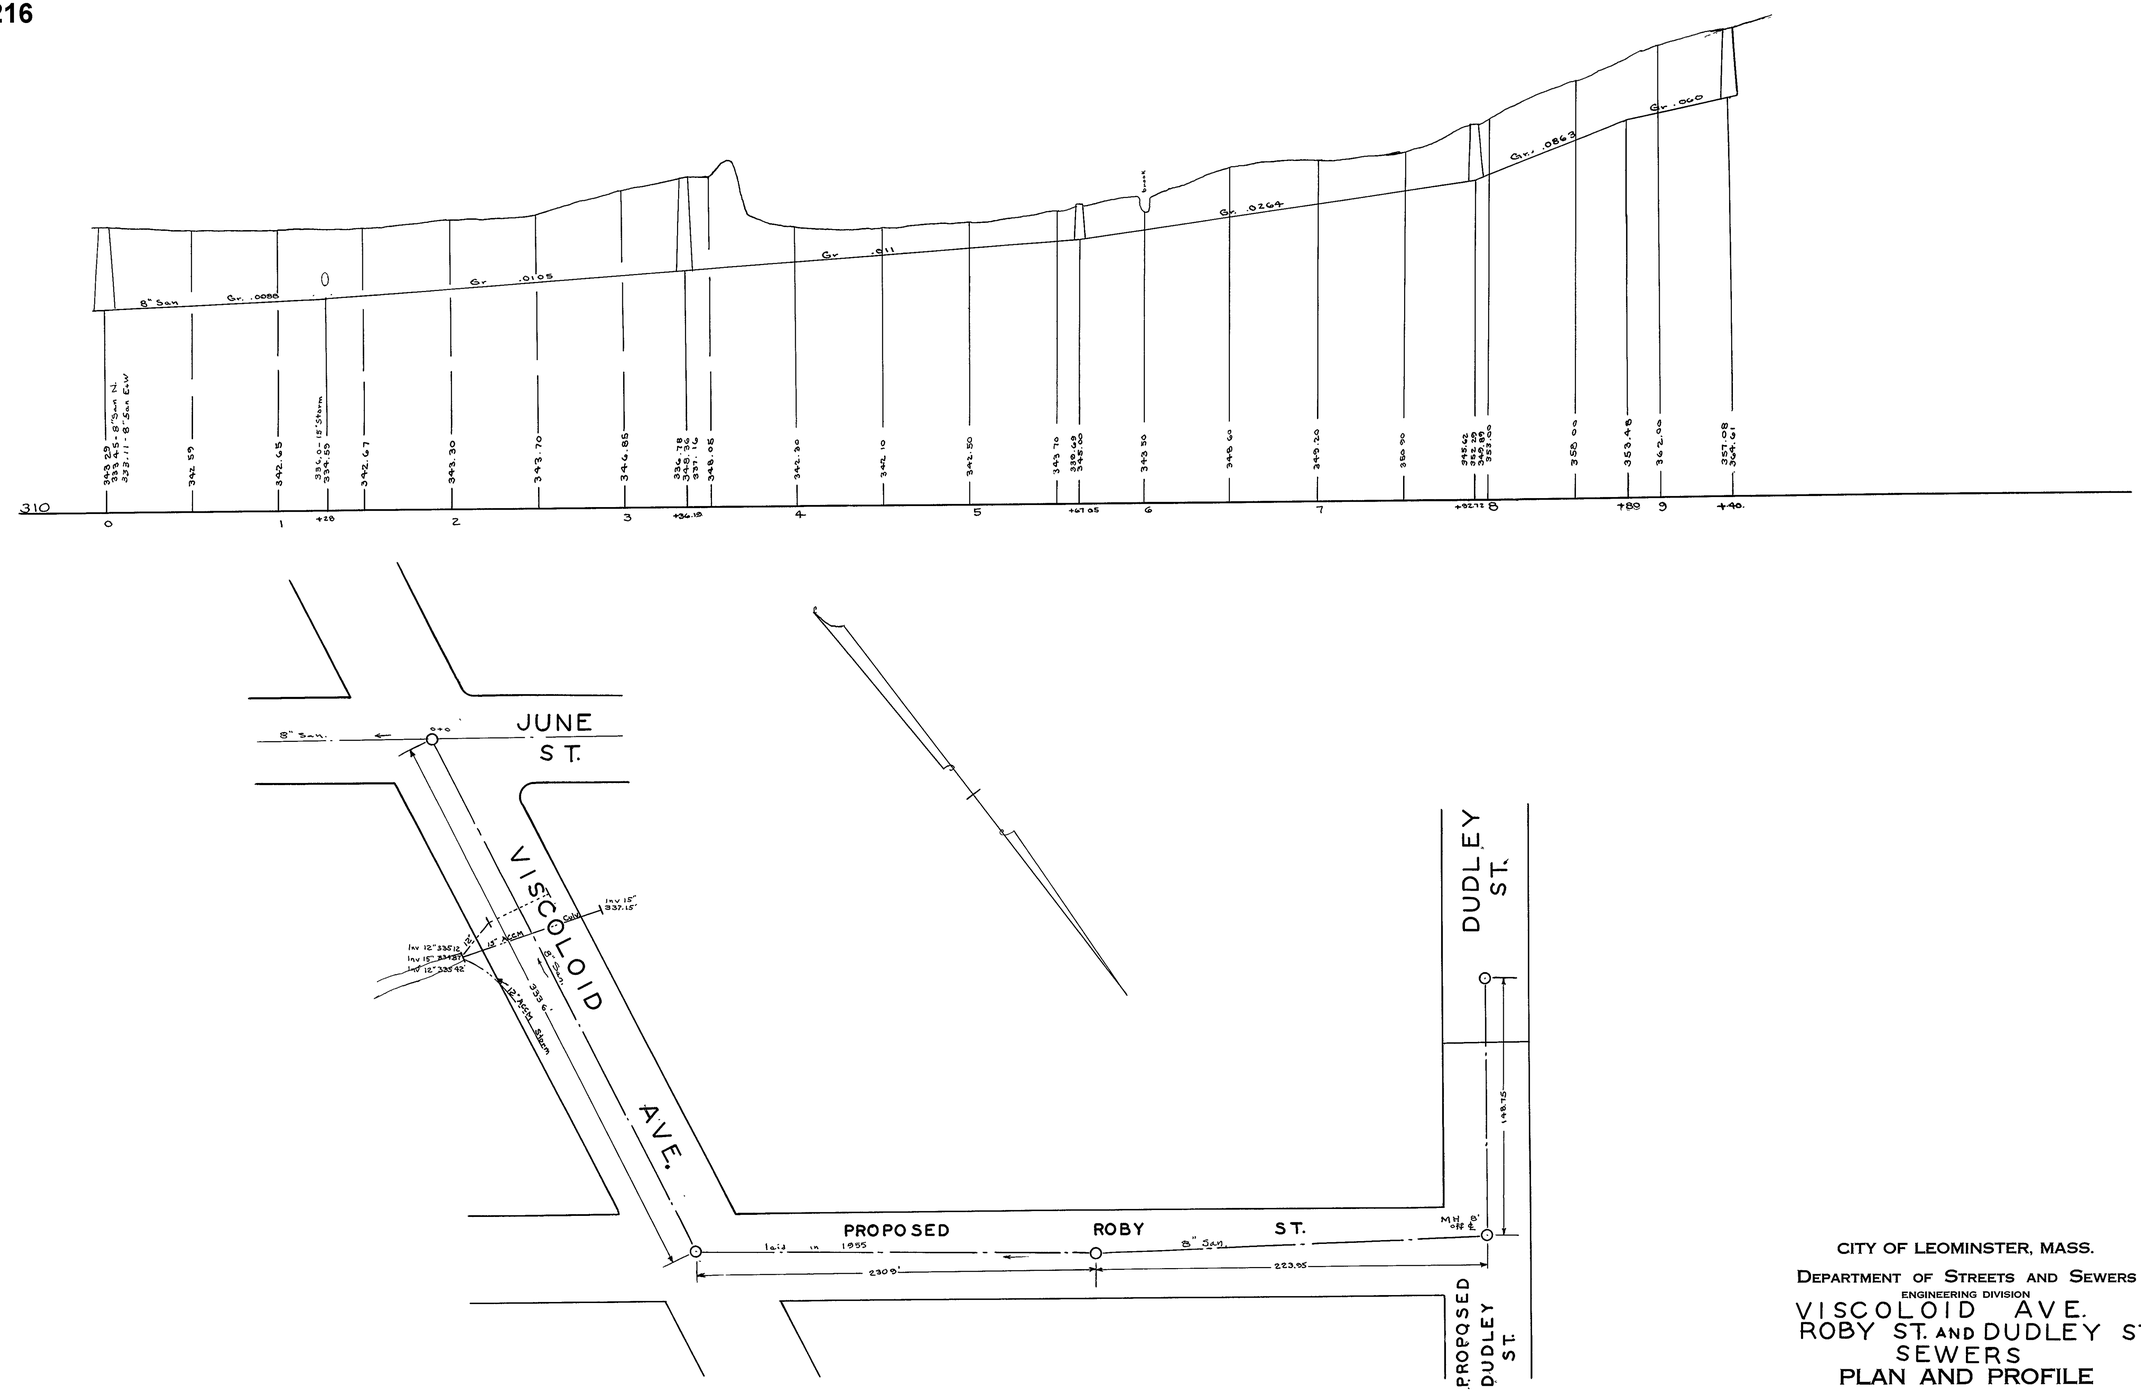

CITY OF LEOMINSTER, MASS.

DEPARTMENT OF STREETS AND SEWERS

ENGINEERING DIVISION

VISCOLOID AVE.
ROBY ST. AND DUDLEY ST.
SEWERS
PLAN AND PROFILE

SCALES: HOR. 1" = 40'. VERT. 1" = 8'.

CASE No.
DRAWER No.
ACCES No.

F.B. 221 - 142, -146
223 - 159, 160
227 - 39

* "ARCHRIGHT" TRACING CLOTH
B. L. M. INC. 7002

D-216