D-224

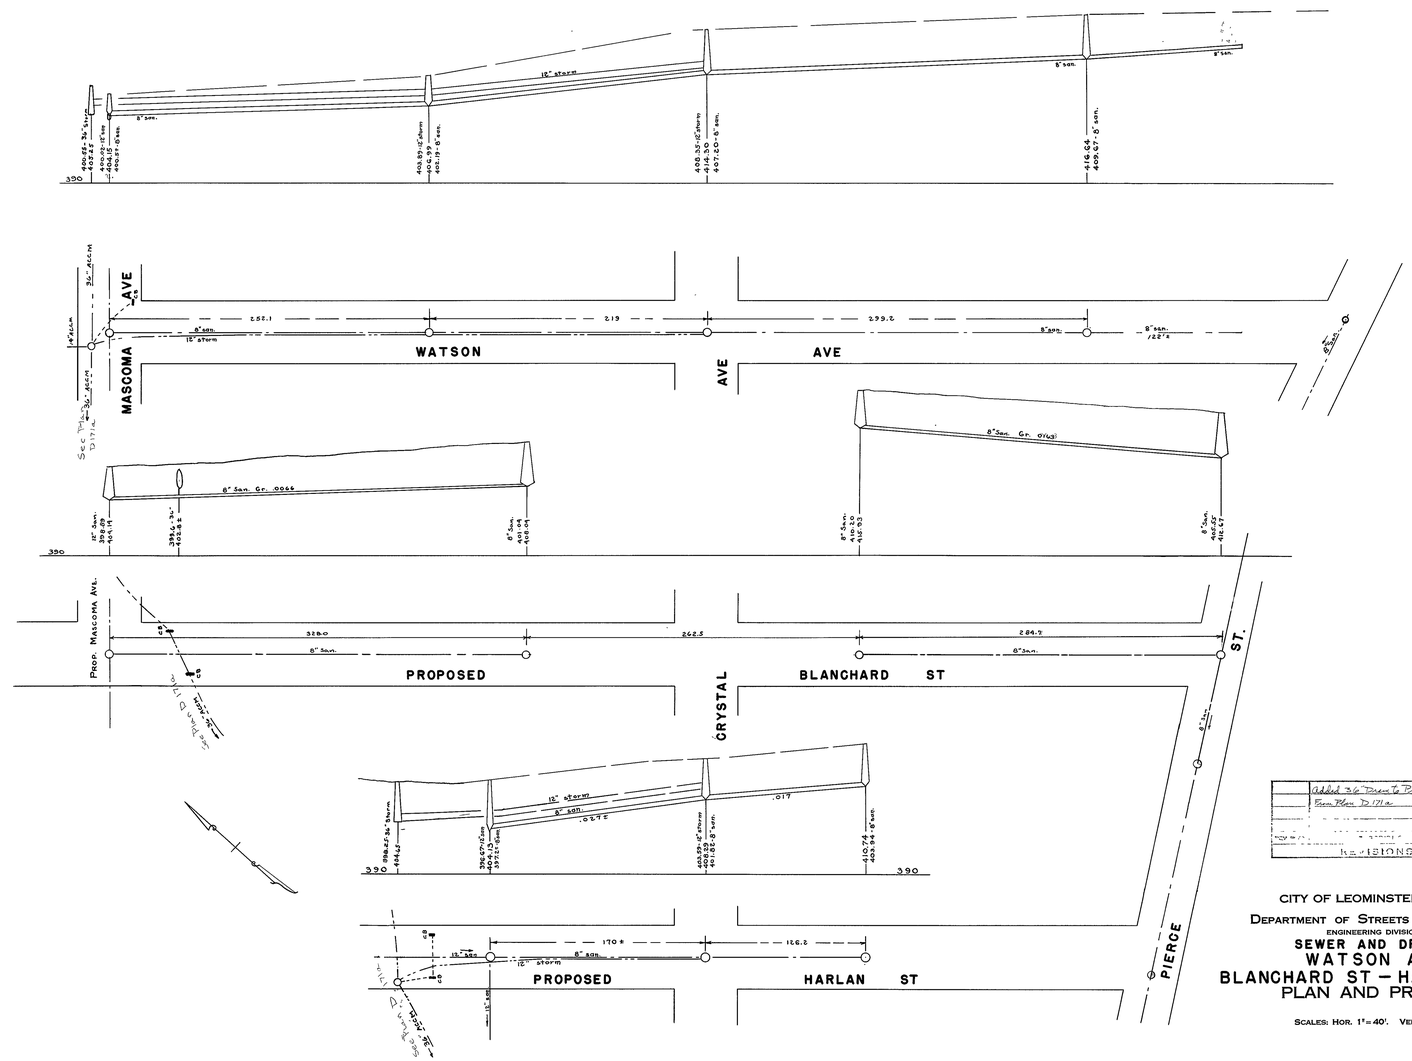

CITY OF LEOMINSTER, MASS.

DEPARTMENT OF STREETS AND SEWERS

ENGINEERING DIVISION

SEWER AND DRAIN

WATSON AVE

BLANCHARD ST – HARLAN ST

PLAN AND PROFILE

SCALES: HOR. 1" = 40'. VERT. 1" = 8'.

CASE No.
DRAWER No.
ACCES No.

F.B. 245 pg. 12

D-224