D-227

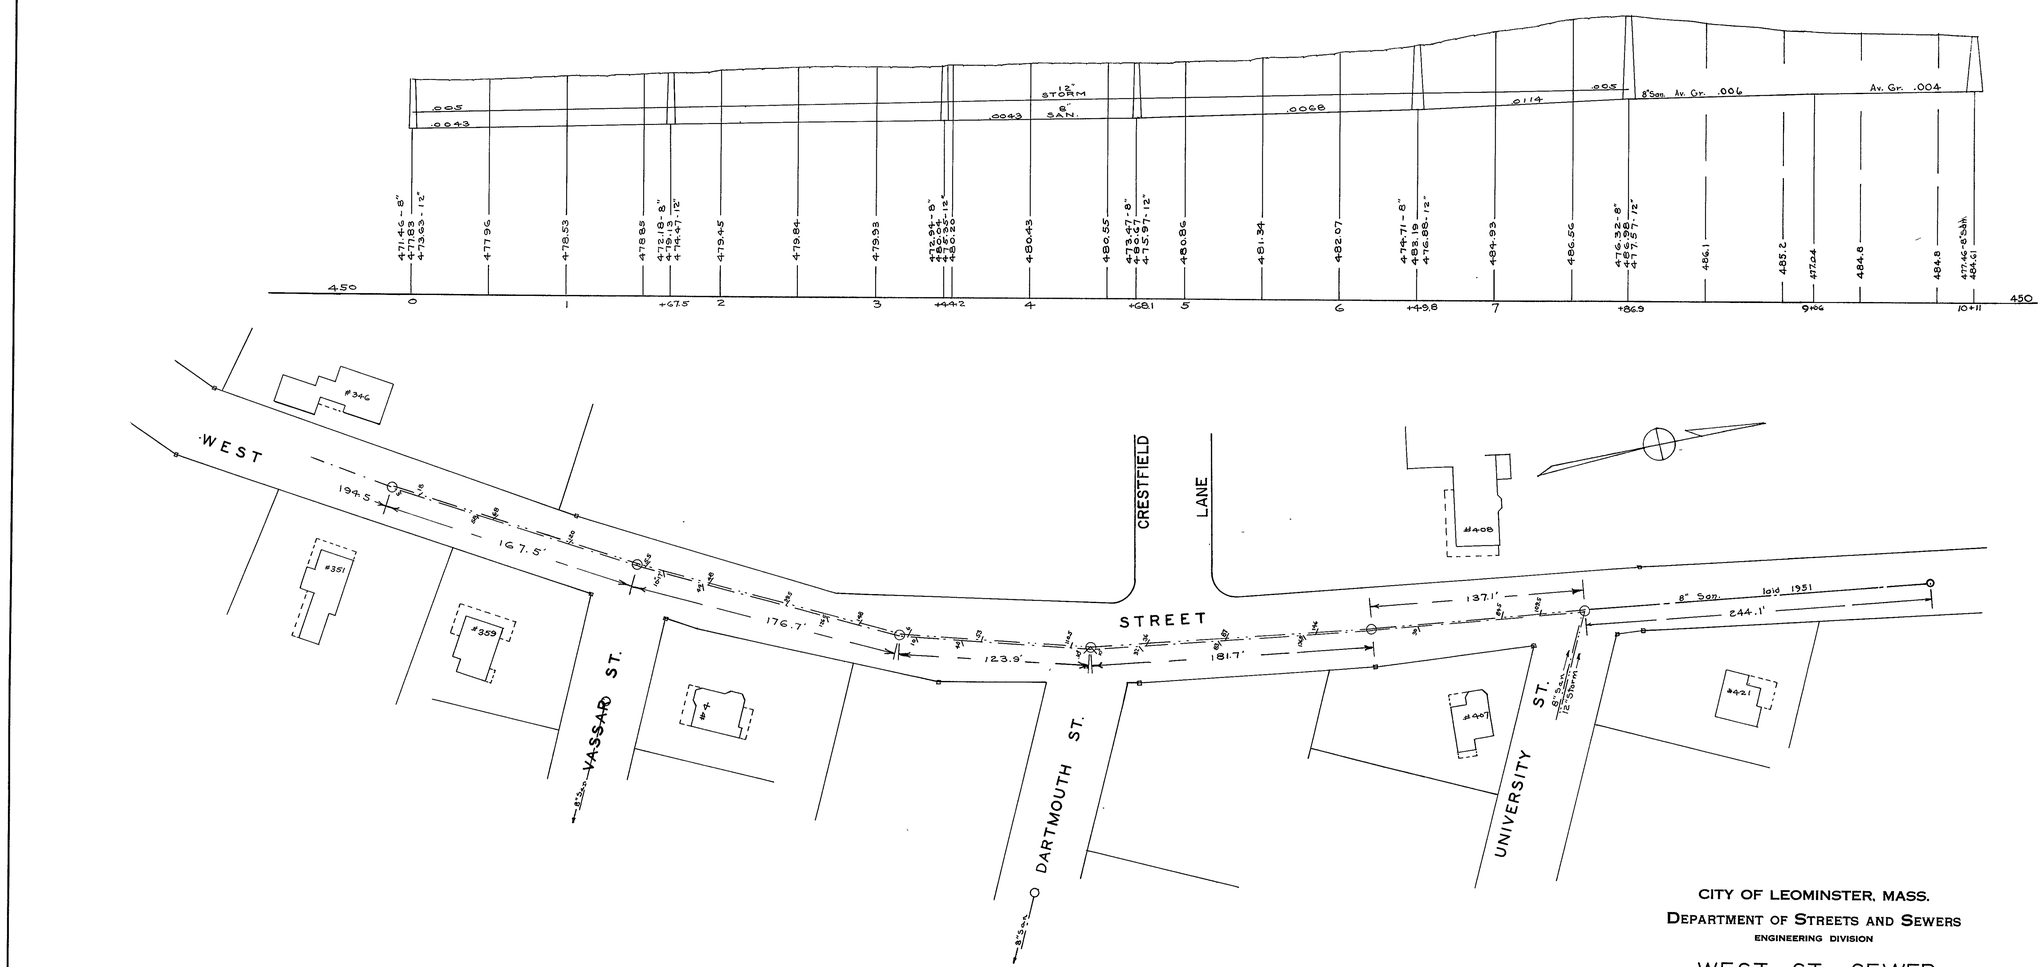

CITY OF LEOMINSTER, MASS.
DEPARTMENT OF STREETS AND SEWERS
ENGINEERING DIVISION

WEST ST. SEWER

PLAN AND PROFILE

SCALES: HOR. 1"=40'. VERT. 1"=8'.
JULY 14, 1930

CASE No.
DRAWER No.
ACCES No.

D-227