D-228

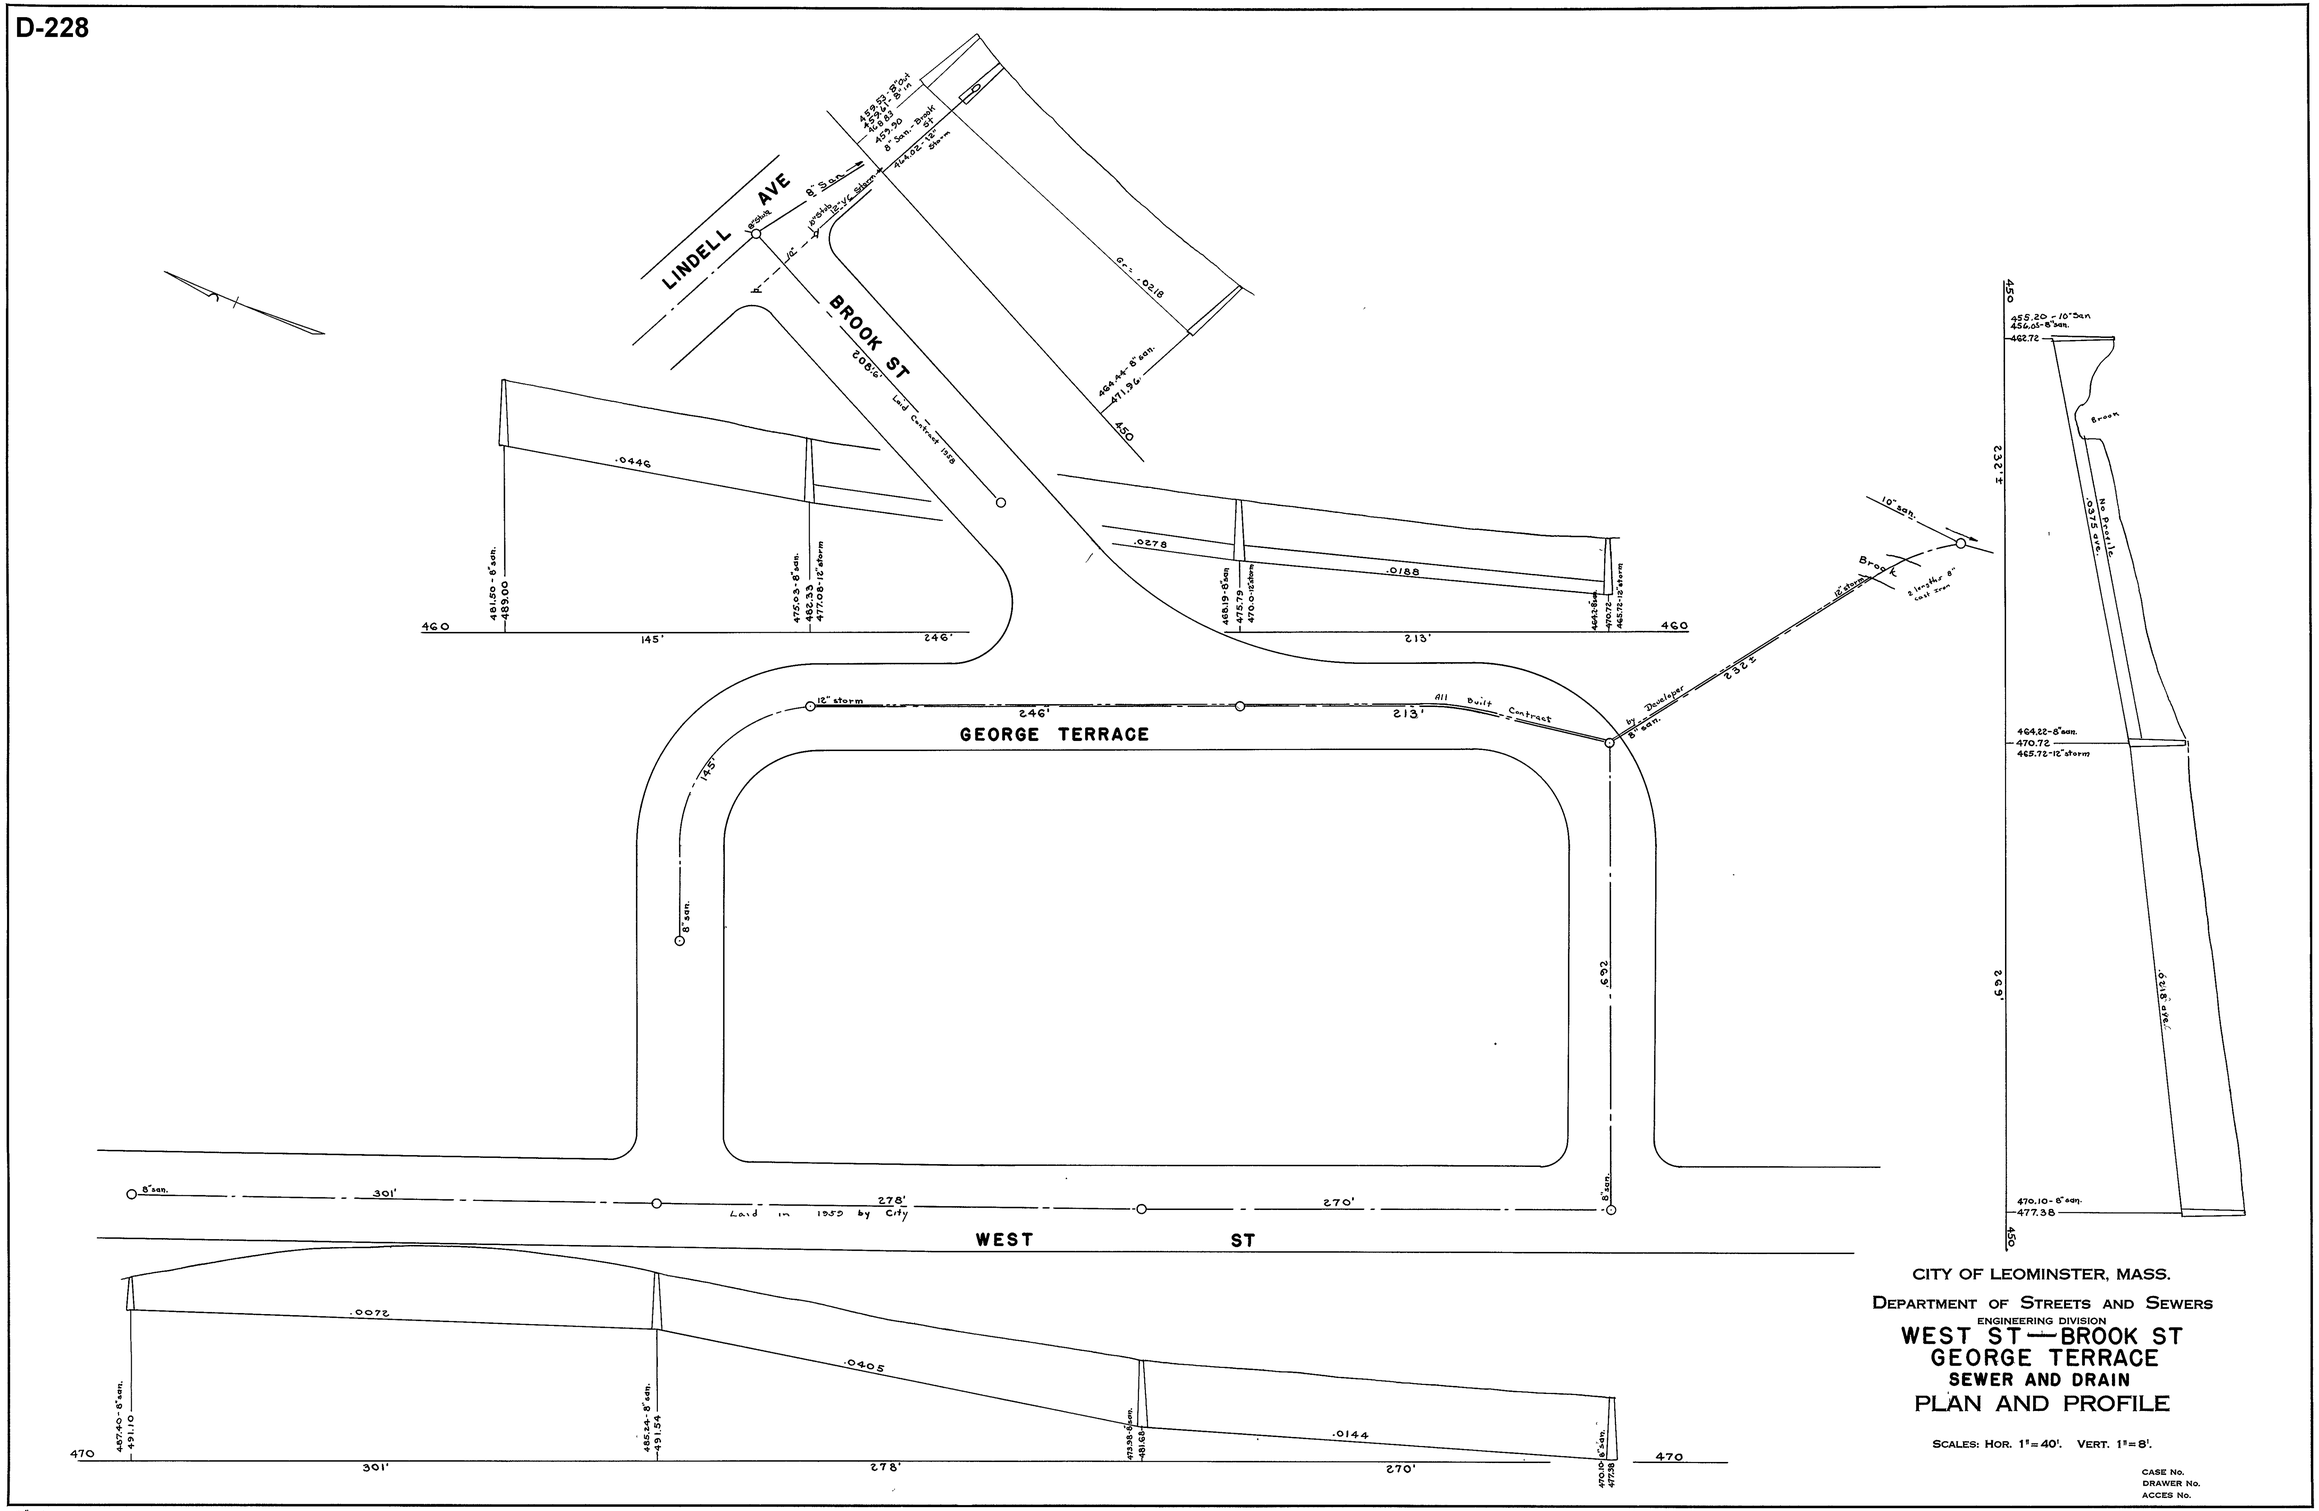
LINDELL AVE
BROOK ST
GEORGE TERRACE
WEST ST
CITY OF LEOMINSTER, MASS.
DEPARTMENT OF STREETS AND SEWERS
ENGINEERING DIVISION
WEST ST — BROOK ST
GEORGE TERRACE
SEWER AND DRAIN
PLAN AND PROFILE
SCALES: HOR. 1" = 40'. VERT. 1" = 8'.
CASE No.
DRAWER No.
ACCES No.

D-228