D-229

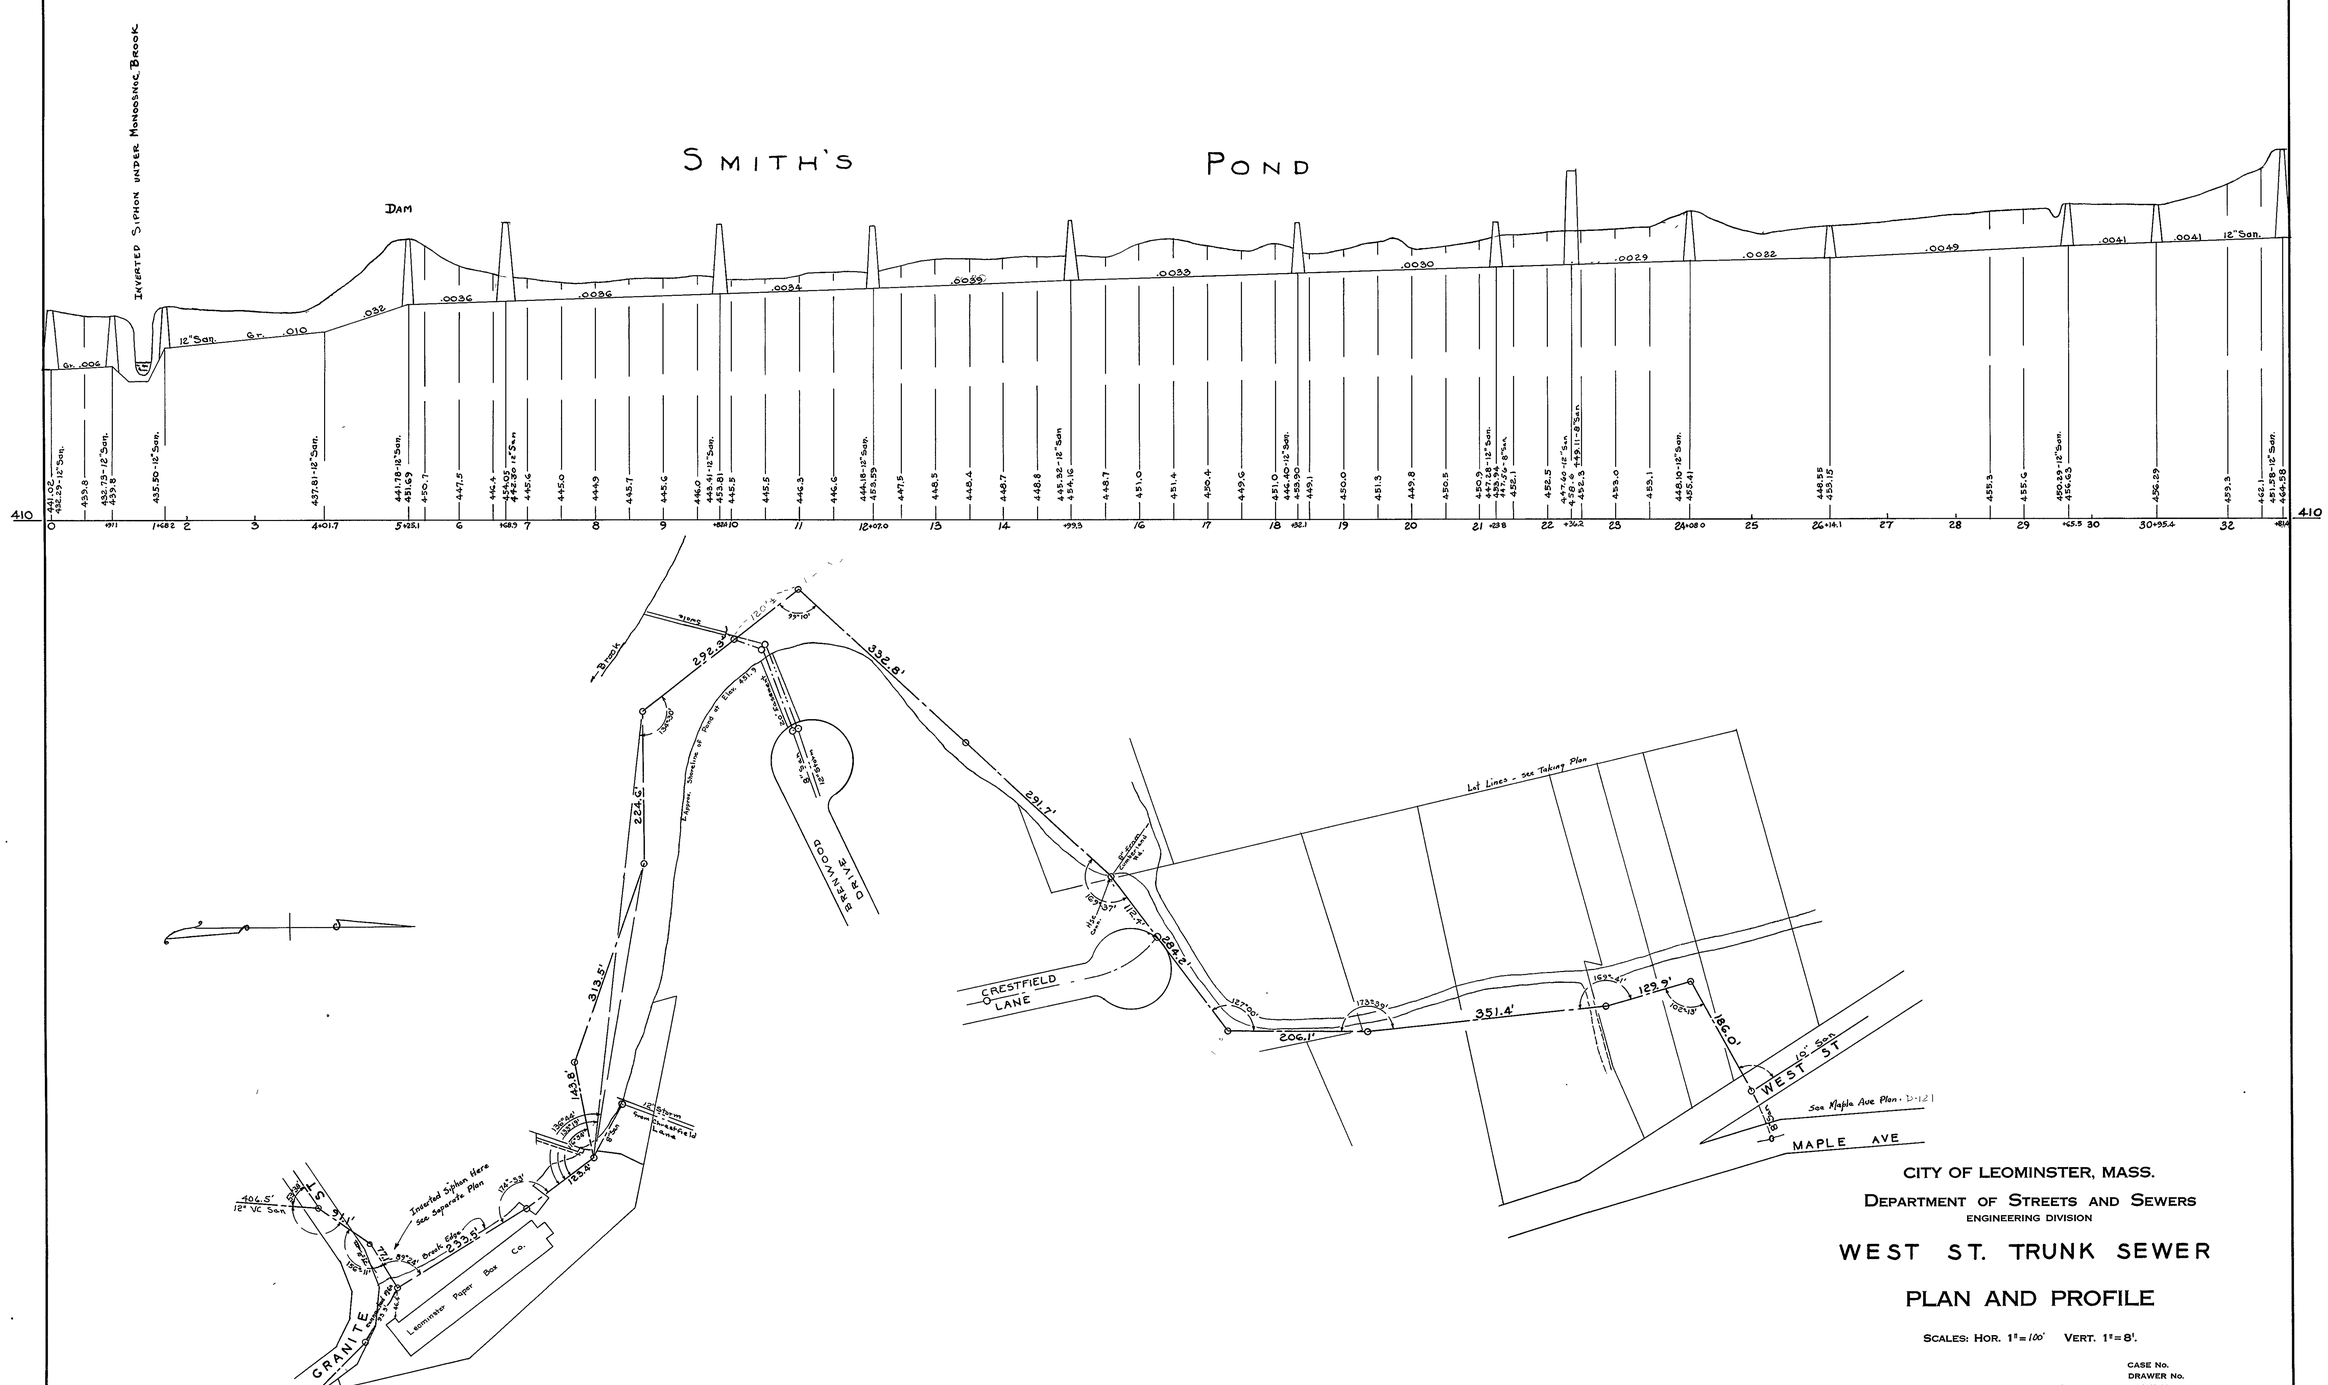

CITY OF LEOMINSTER, MASS.

DEPARTMENT OF STREETS AND SEWERS

ENGINEERING DIVISION

WEST ST. TRUNK SEWER

PLAN AND PROFILE

SCALES: HOR. 1" = 100' VERT. 1" = 8'.

CASE No.
DRAWER No.
ACCES No.

NB 226/12

D-229