D-229a

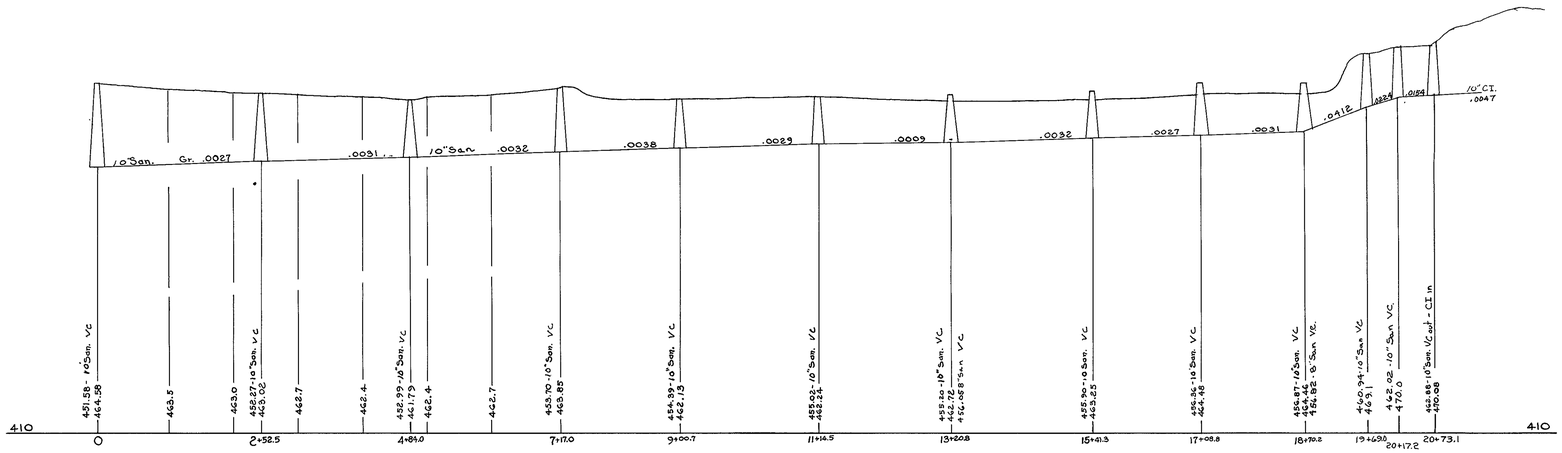


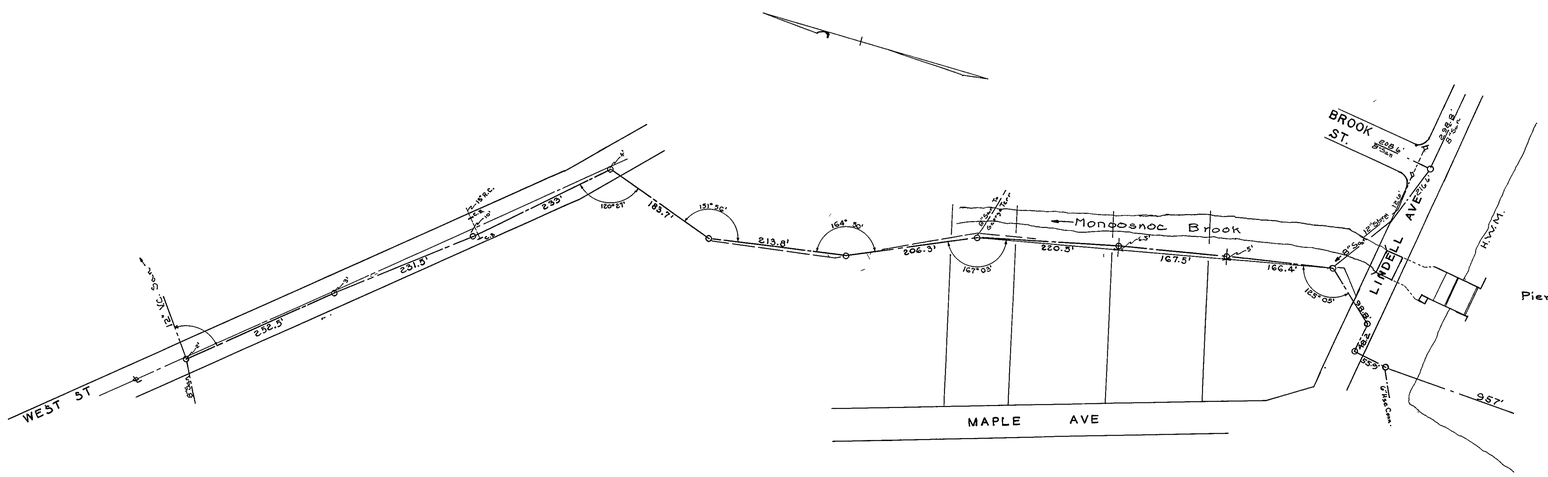


CITY OF LEOMINSTER, MASS.

DEPARTMENT OF STREETS AND SEWERS
ENGINEERING DIVISION

# LINDELL AVE TRUNK SEWER
AND WEST (N) OF MAPLE
# PLAN AND PROFILE

SCALES: HOR. 1"=~~40'~~ 100'. VERT. 1"=~~8'~~ 10'.

CASE No.
DRAWER No.
ACCES No.

F.B. 220-87
221-48
222-103
223-21490
3-53254

* "ARKWRIGHT" TRACING CLOTH
B. L. M. INC. 7969

D 229a