D-230

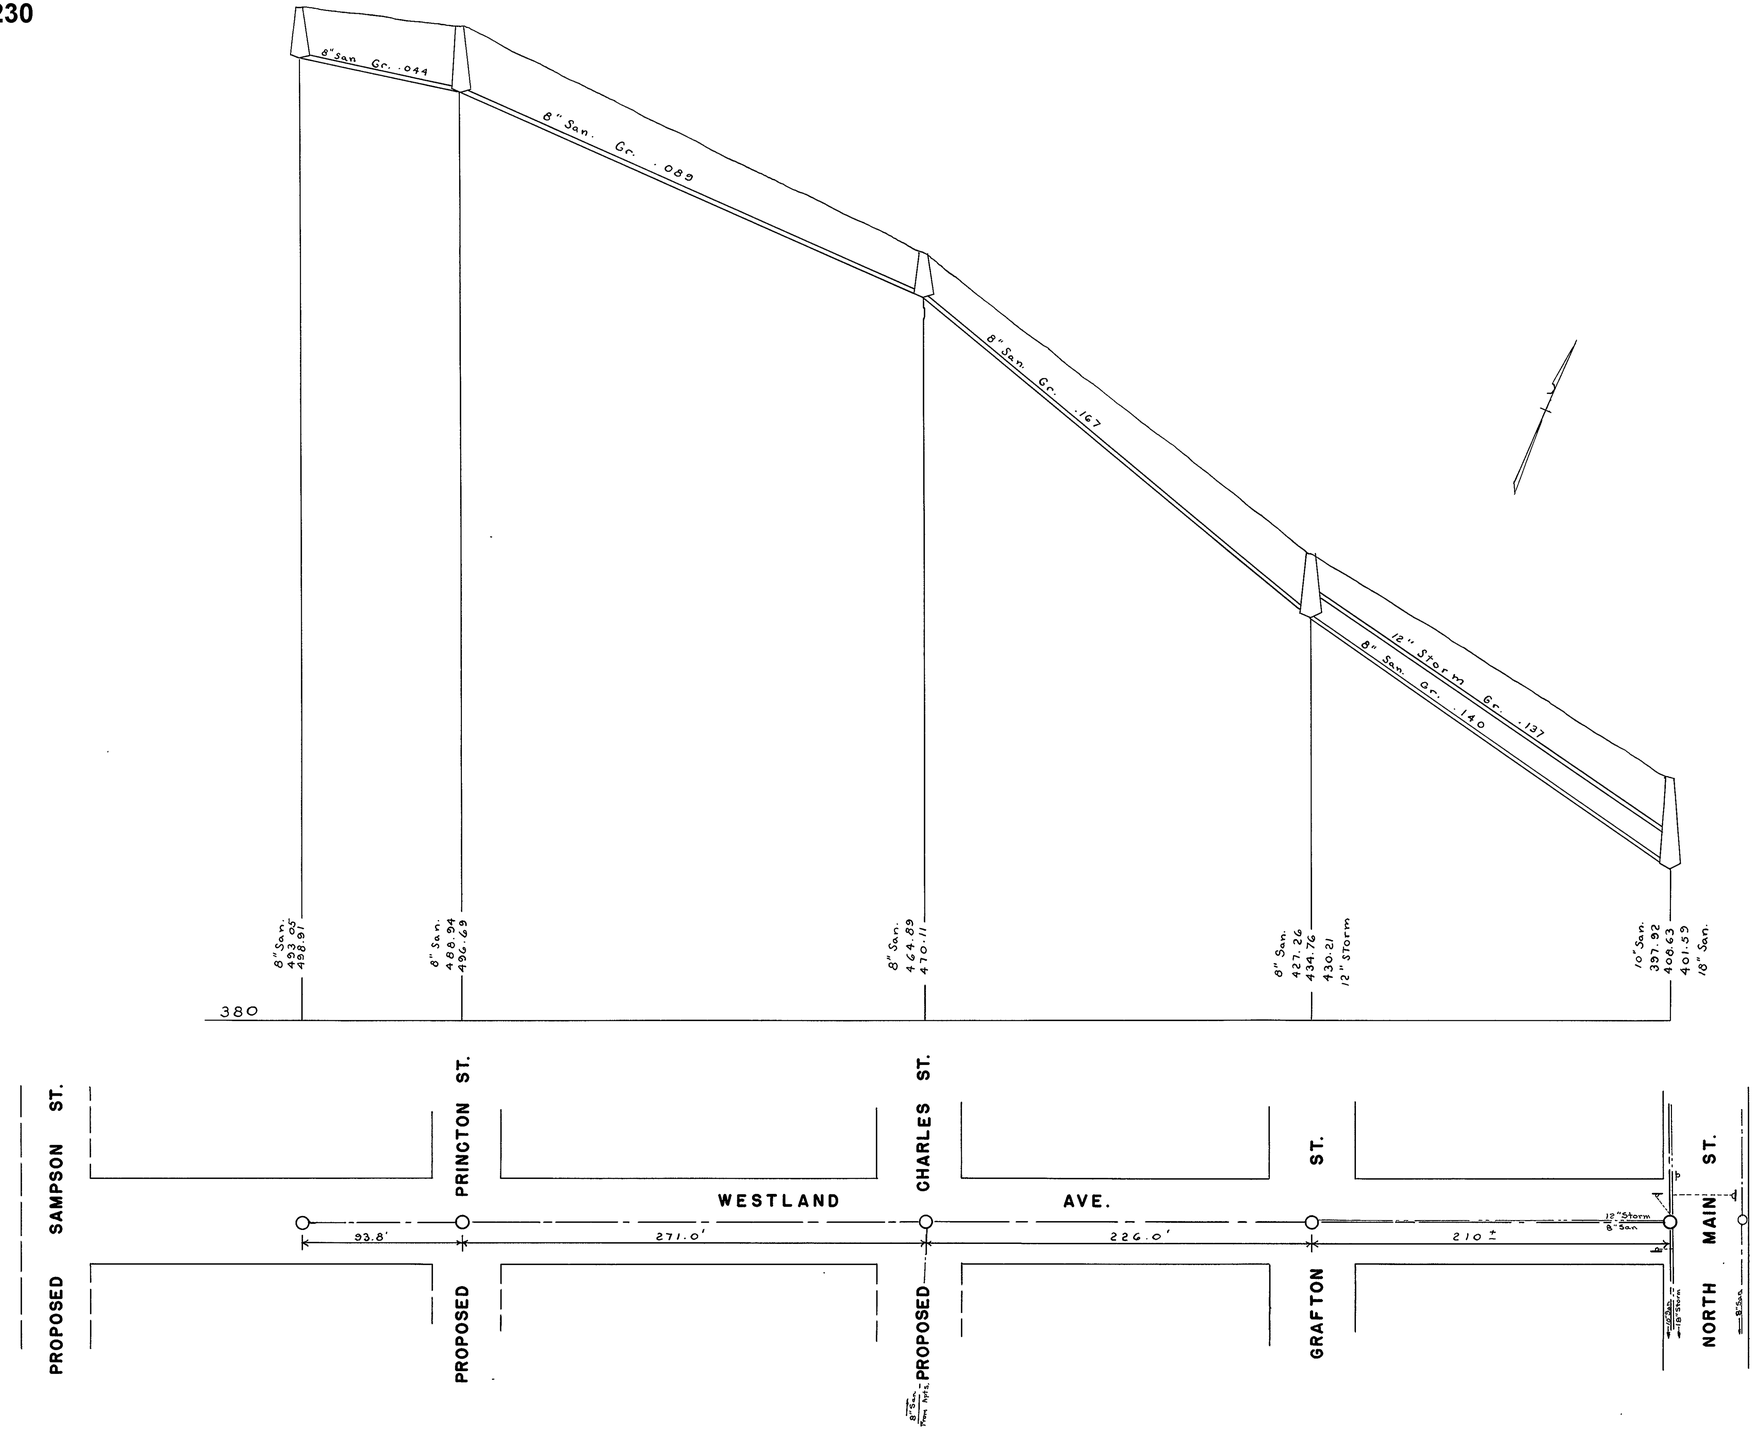

CITY OF LEOMINSTER, MASS.
DEPARTMENT OF STREETS AND SEWERS
ENGINEERING DIVISION
SEWER & DRAIN
WESTLAND AVE.
PLAN AND PROFILE

SCALES: HOR. 1" = 40'. VERT. 1" = 8'.

CASE No.
DRAWER No.
ACCES No.

NB 41/59
NB 232/153

D-23