D-232

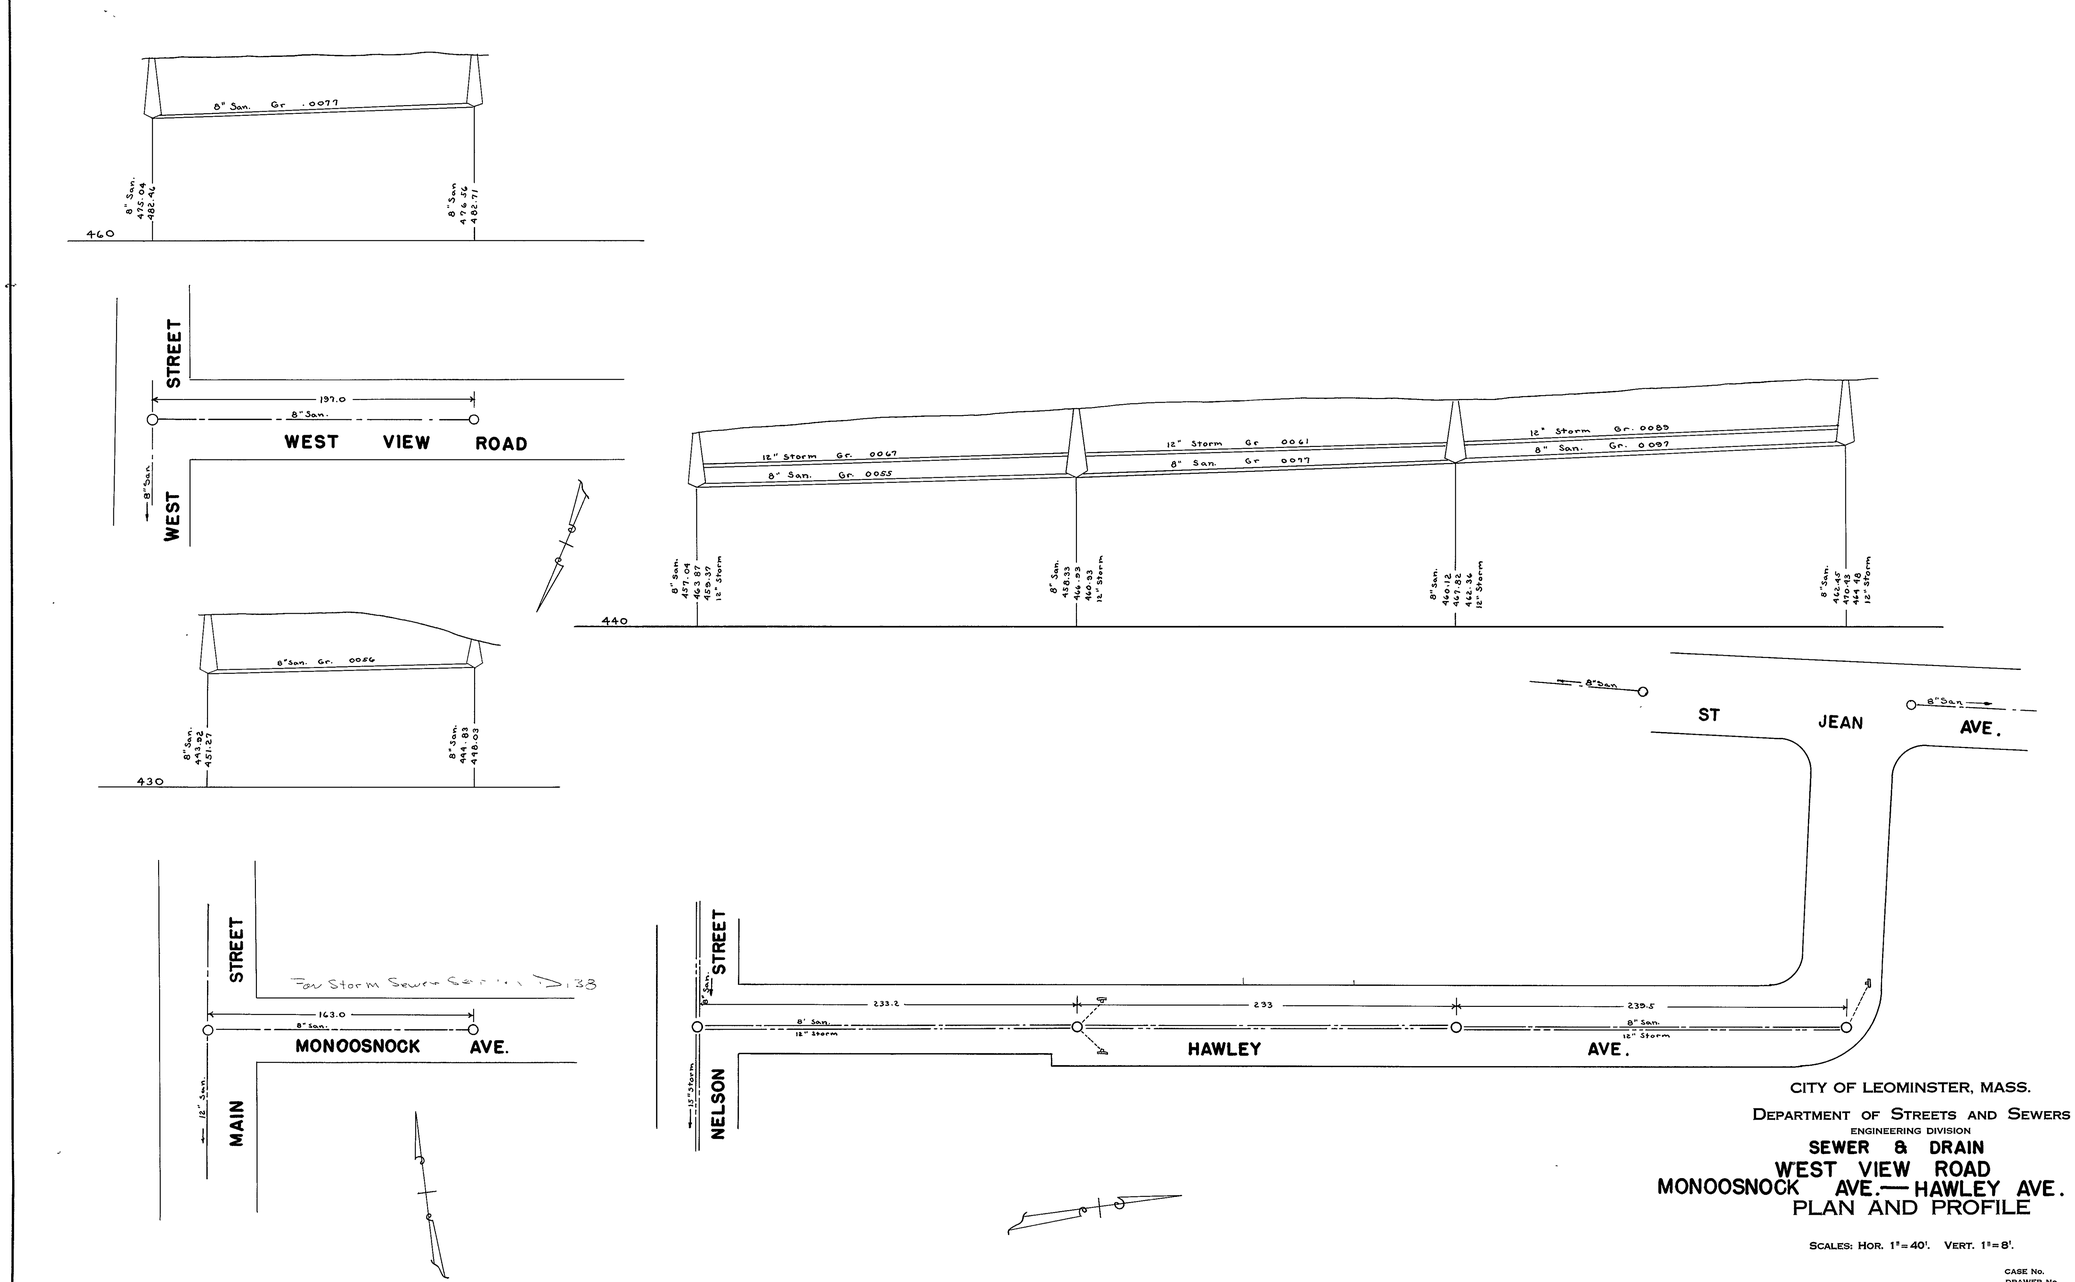

CITY OF LEOMINSTER, MASS.

DEPARTMENT OF STREETS AND SEWERS

ENGINEERING DIVISION

SEWER & DRAIN

WEST VIEW ROAD

MONOOSNOCK AVE.— HAWLEY AVE.

PLAN AND PROFILE

SCALES: HOR. 1"=40'. VERT. 1"=8'.

CASE No.
DRAWER No.
ACCES No.

D-232