D-237

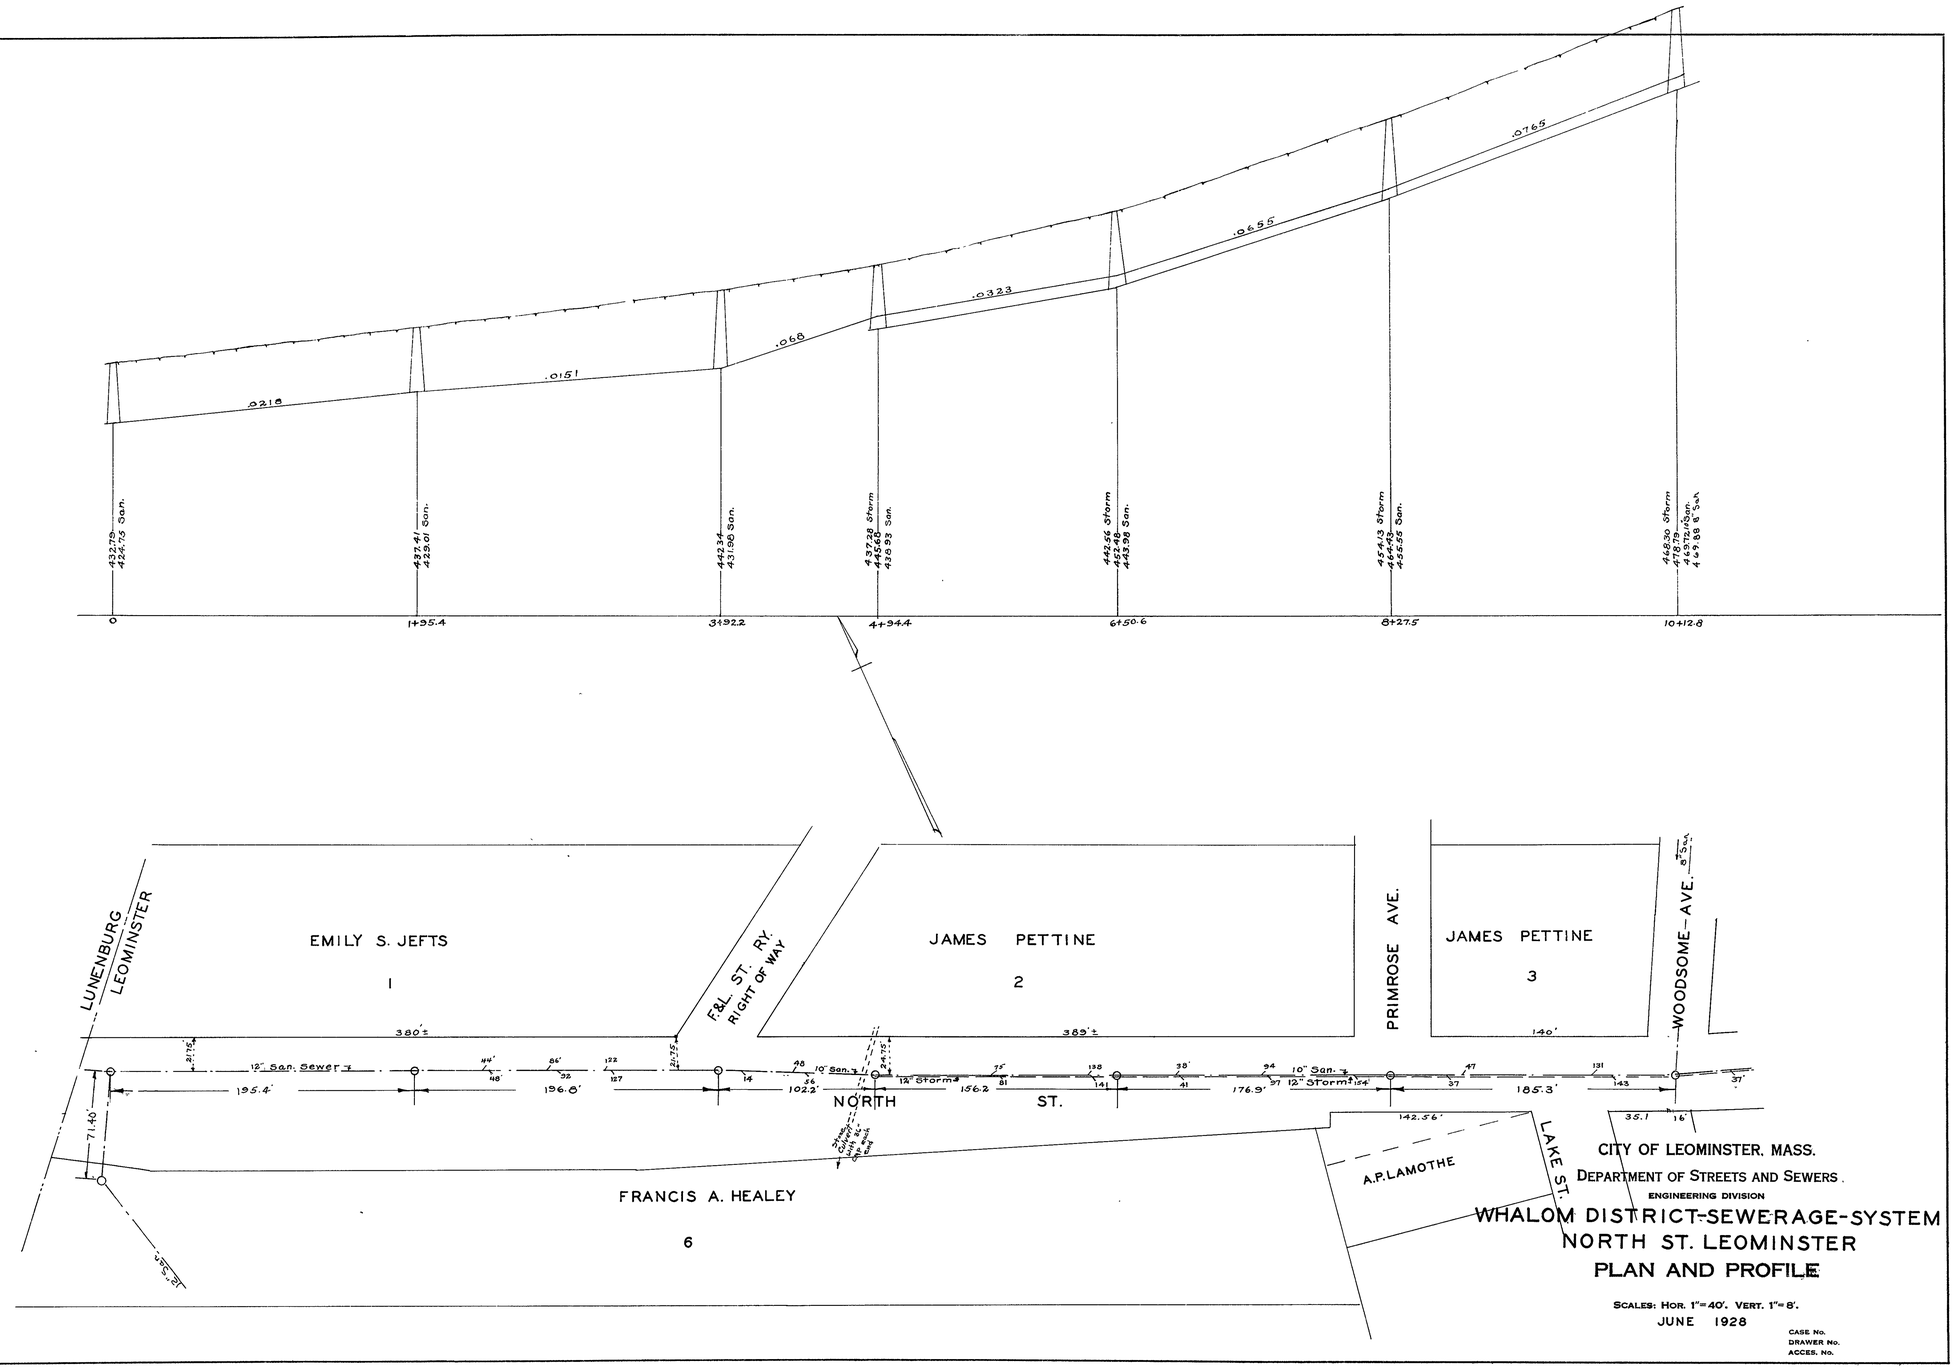

CITY OF LEOMINSTER, MASS.
DEPARTMENT OF STREETS AND SEWERS.
ENGINEERING DIVISION
WHALOM DISTRICT-SEWERAGE-SYSTEM
NORTH ST. LEOMINSTER
PLAN AND PROFILE

SCALES: HOR. 1"=40'. VERT. 1"=8'.
JUNE 1928

CASE No.
DRAWER No.
ACCES. No.

D-237