D-238a

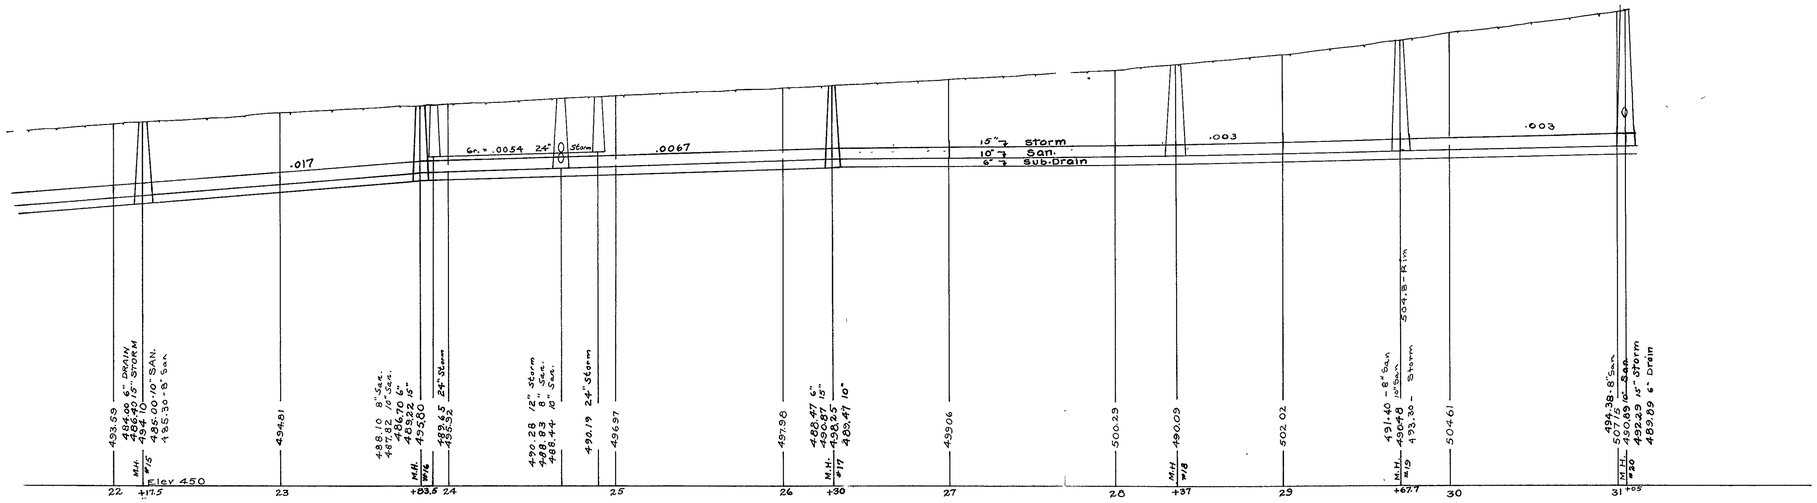

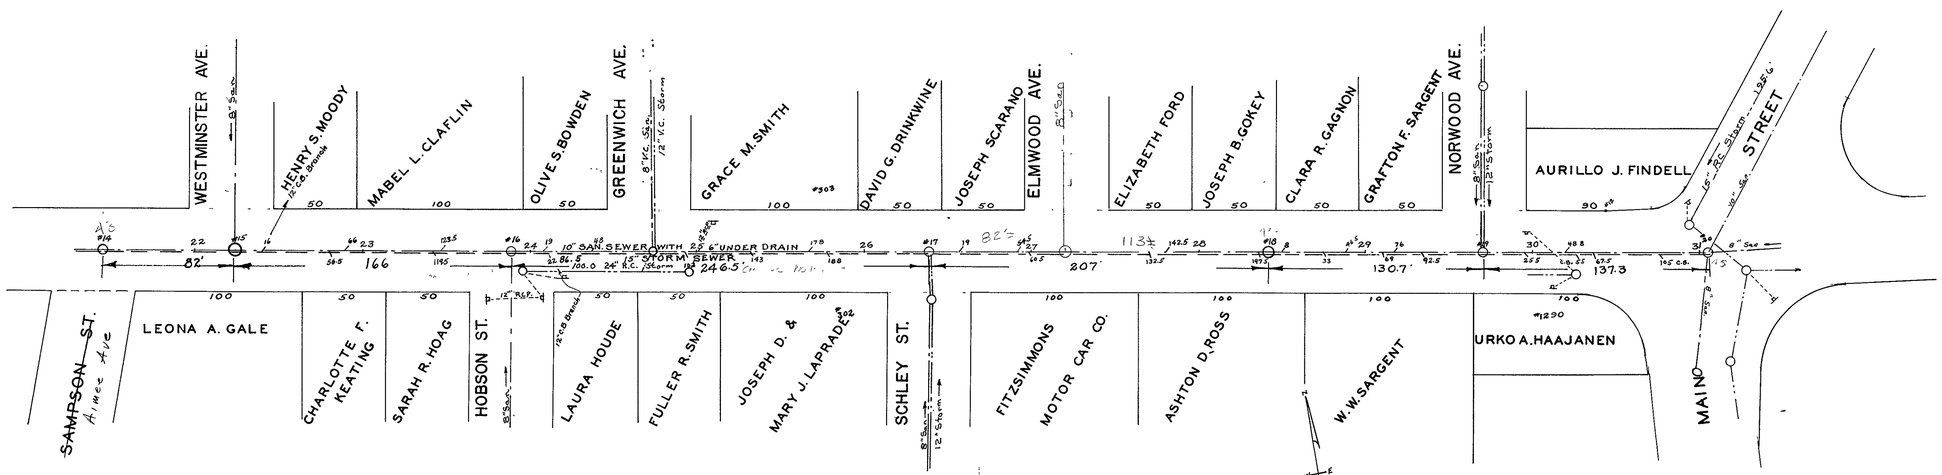

CITY OF LEOMINSTER, MASS.

DEPARTMENT OF STREETS AND SEWERS

ENGINEERING DIVISION

WHALOM DISTRICT-SEWERAGE-SYSTEM
NORTH ST. LEOMINSTER
PLAN AND PROFILE

SCALES: HOR. 1"=40'. VERT. 1"=8'.

1927

GEL– SEALED 10/74

CASE No.
DRAWER No.
ACCES. No.

B 13.9 - P 37, 142-143

D-238a