D-239

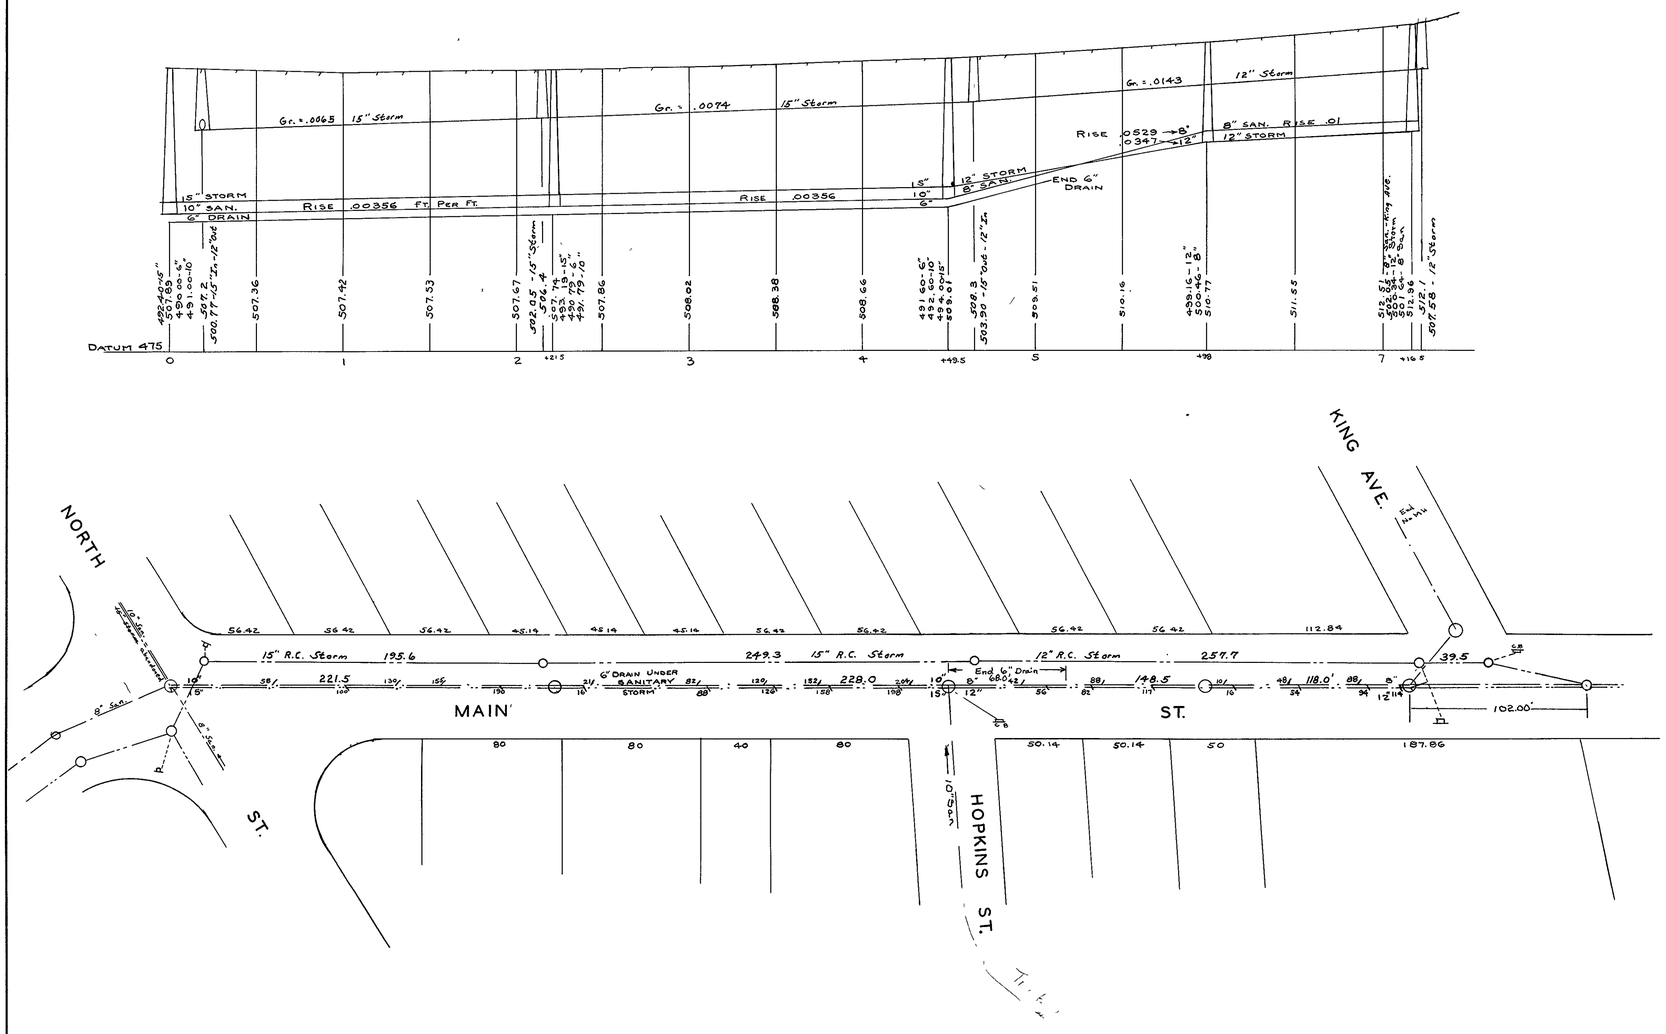

CITY OF LEOMINSTER, MASS.

DEPARTMENT OF STREETS AND SEWERS

ENGINEERING DIVISION

WHALOM-DISTRICT SEWAGE SYSTEM

MAIN ST. LEOMINSTER

PLAN AND PROFILE

SCALES: HOR. 1"=40'. VERT. 1"=8'.

JAN. 9, 1930

CASE No.

DRAWER No.

ACCES No.

Book 43 Pg. 62

D-239