D-246

SHEET 1 OF 2

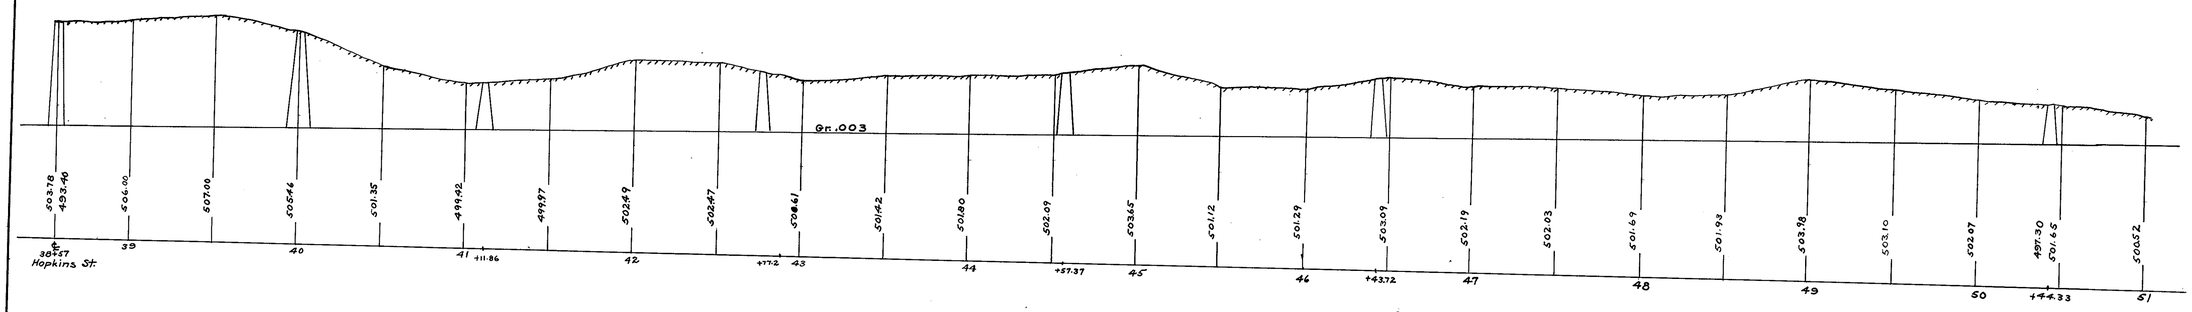

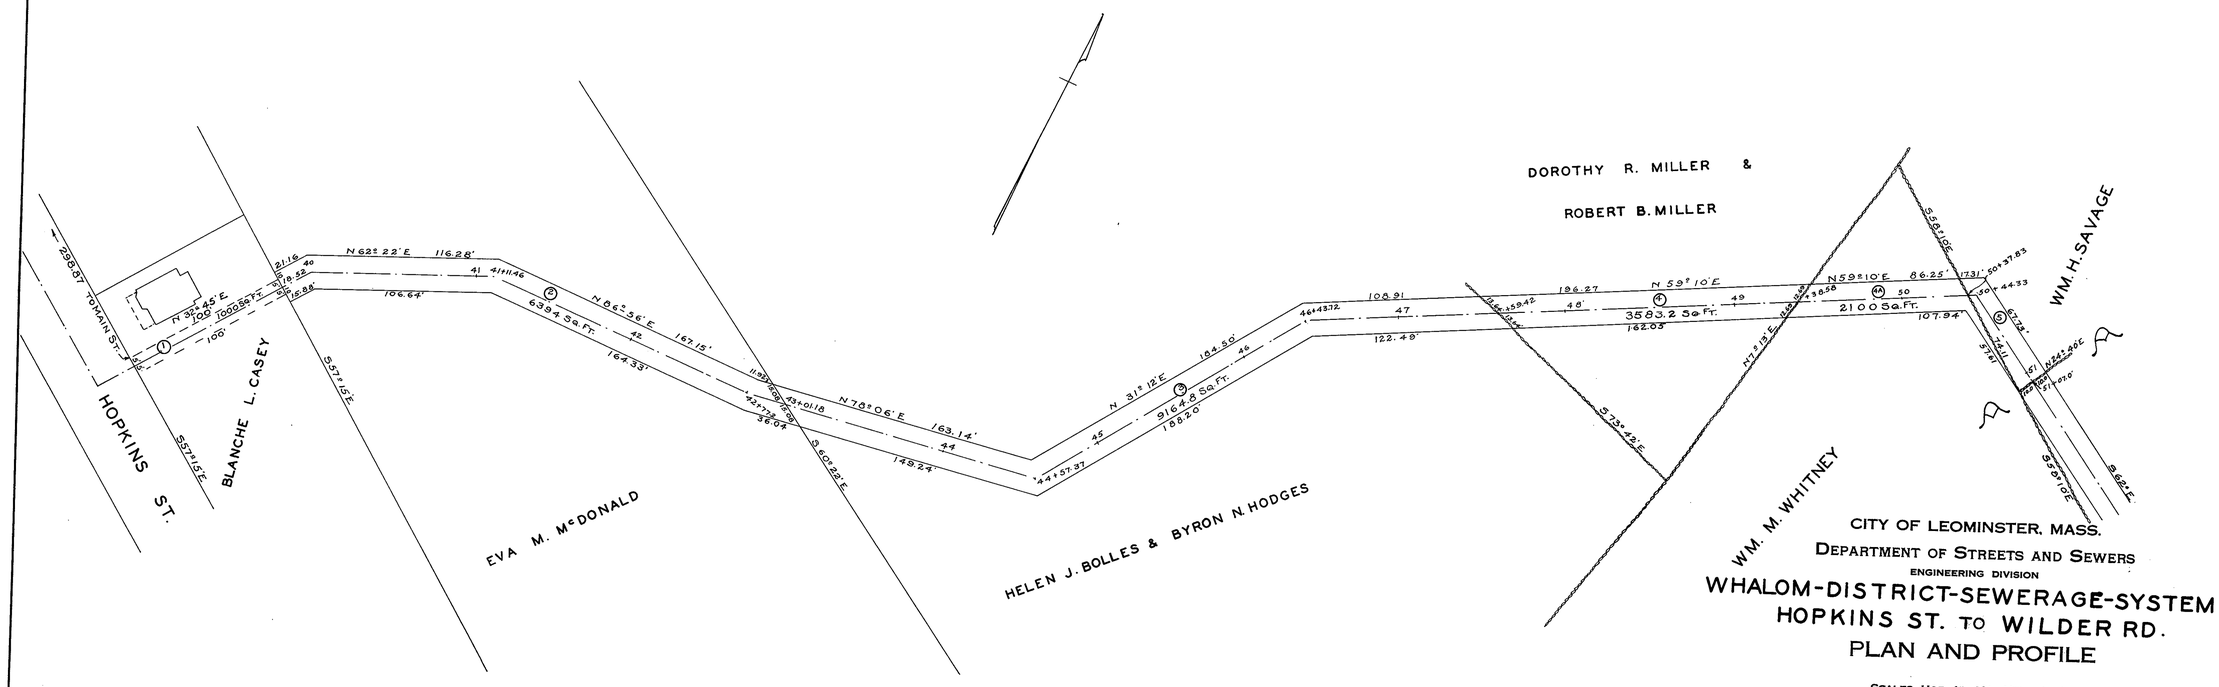

CITY OF LEOMINSTER, MASS.
DEPARTMENT OF STREETS AND SEWERS
ENGINEERING DIVISION

WHALOM-DISTRICT-SEWERAGE-SYSTEM
HOPKINS ST. TO WILDER RD.
PLAN AND PROFILE

SCALES: HOR. 1"=40'. VERT. 1"=8'.
JULY 10, 1928

CASE No.
DRAWER No.
ACCES No.

Taking plans