D-248

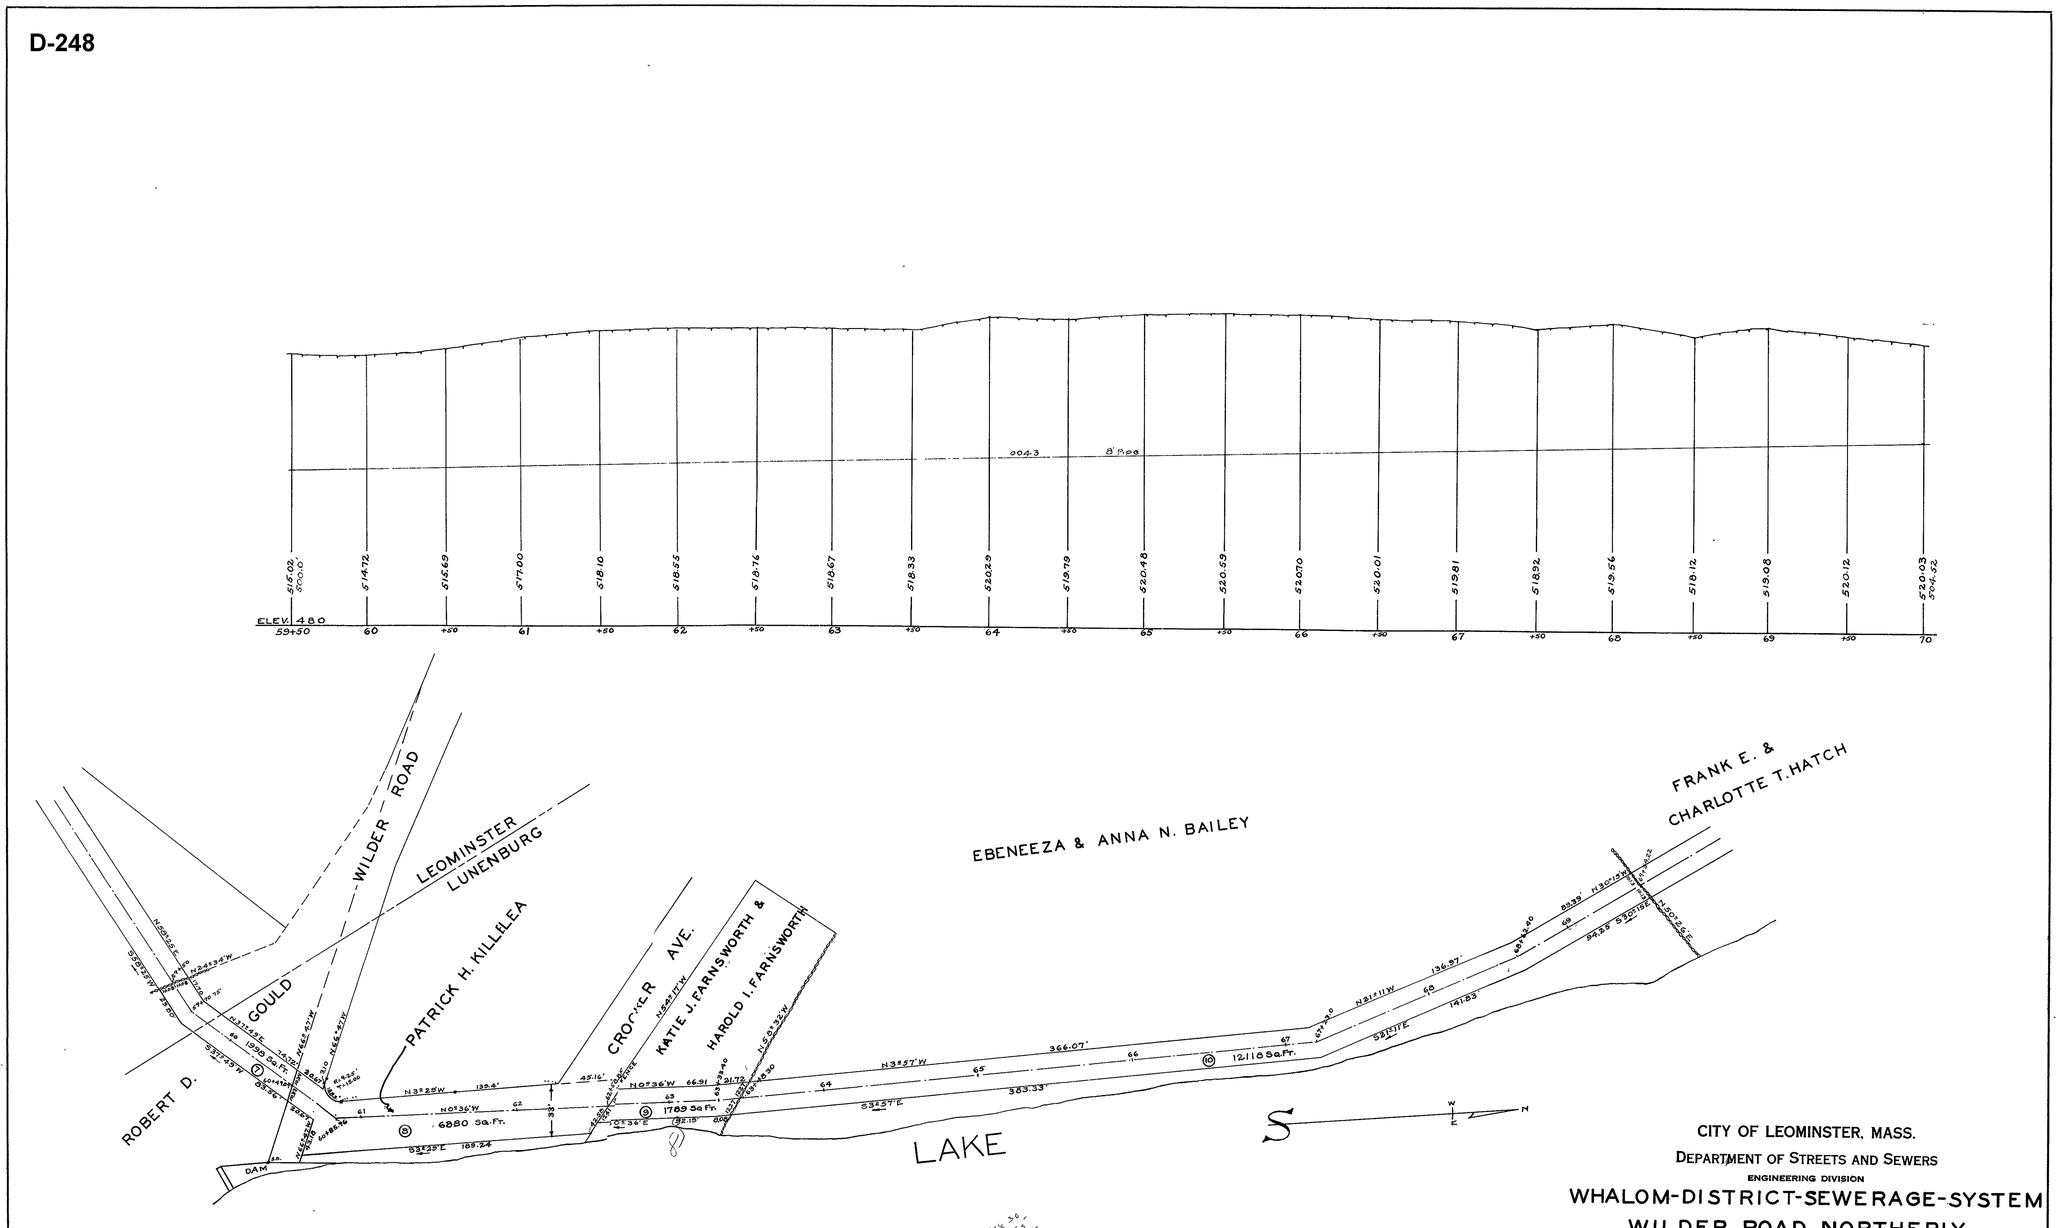

CITY OF LEOMINSTER, MASS.

DEPARTMENT OF STREETS AND SEWERS

ENGINEERING DIVISION

WHALOM-DISTRICT-SEWERAGE-SYSTEM

WILDER ROAD NORTHERLY

PLAN AND PROFILE

SCALES: HOR. 1"=40'. VERT. 1"=8'.

CASE No.
DRAWER No.
ACCES. No.

D-248