D-254

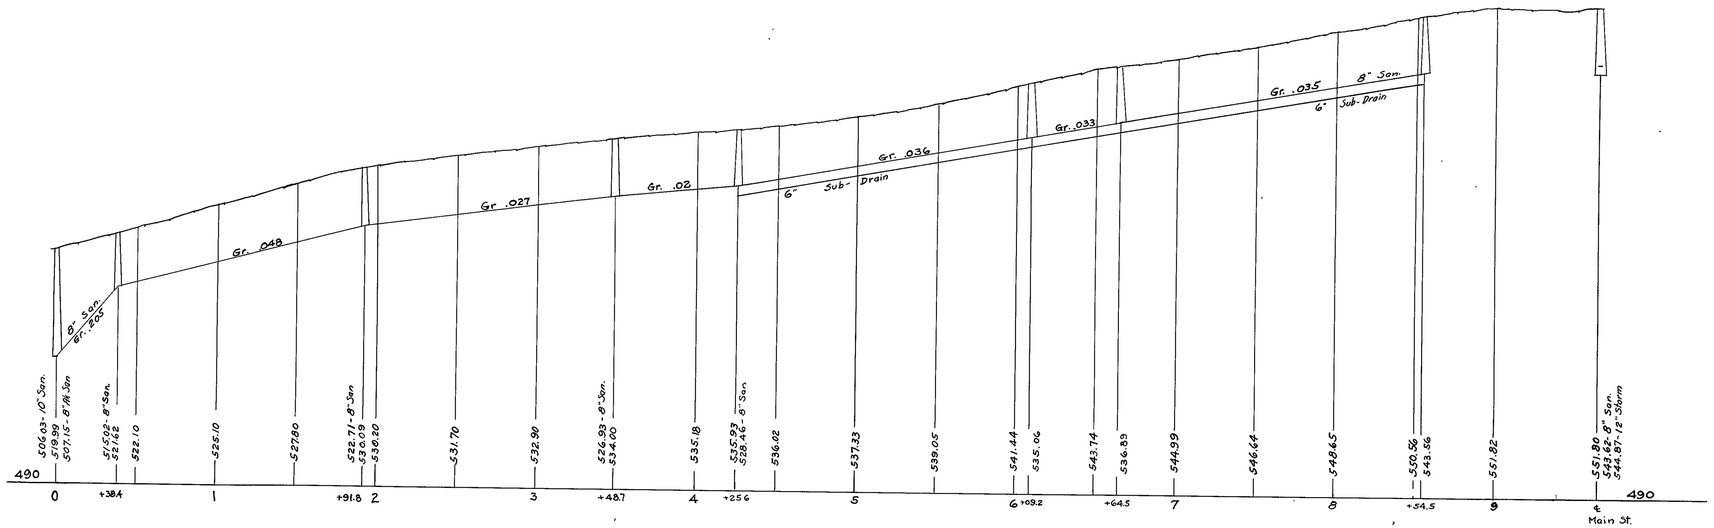

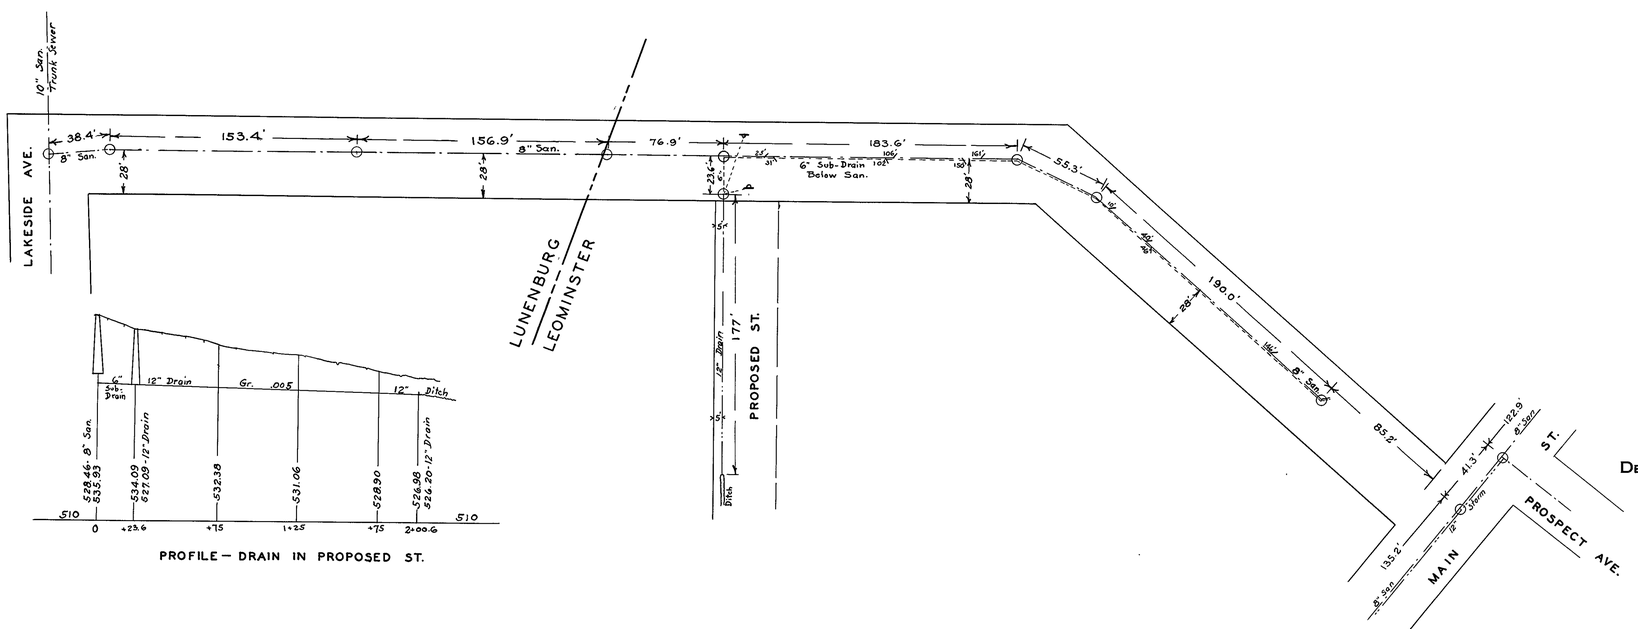

CITY OF LEOMINSTER, MASS.
DEPARTMENT OF STREETS AND SEWERS
ENGINEERING DIVISION
SEWERS
WILDERWOOD AVE.
PLAN AND PROFILE

SCALES: HOR. 1" = 40'. VERT. 1" = 8'.
JAN. 12, 1937

CASE No.
DRAWER No.
ACCES No.