D-258

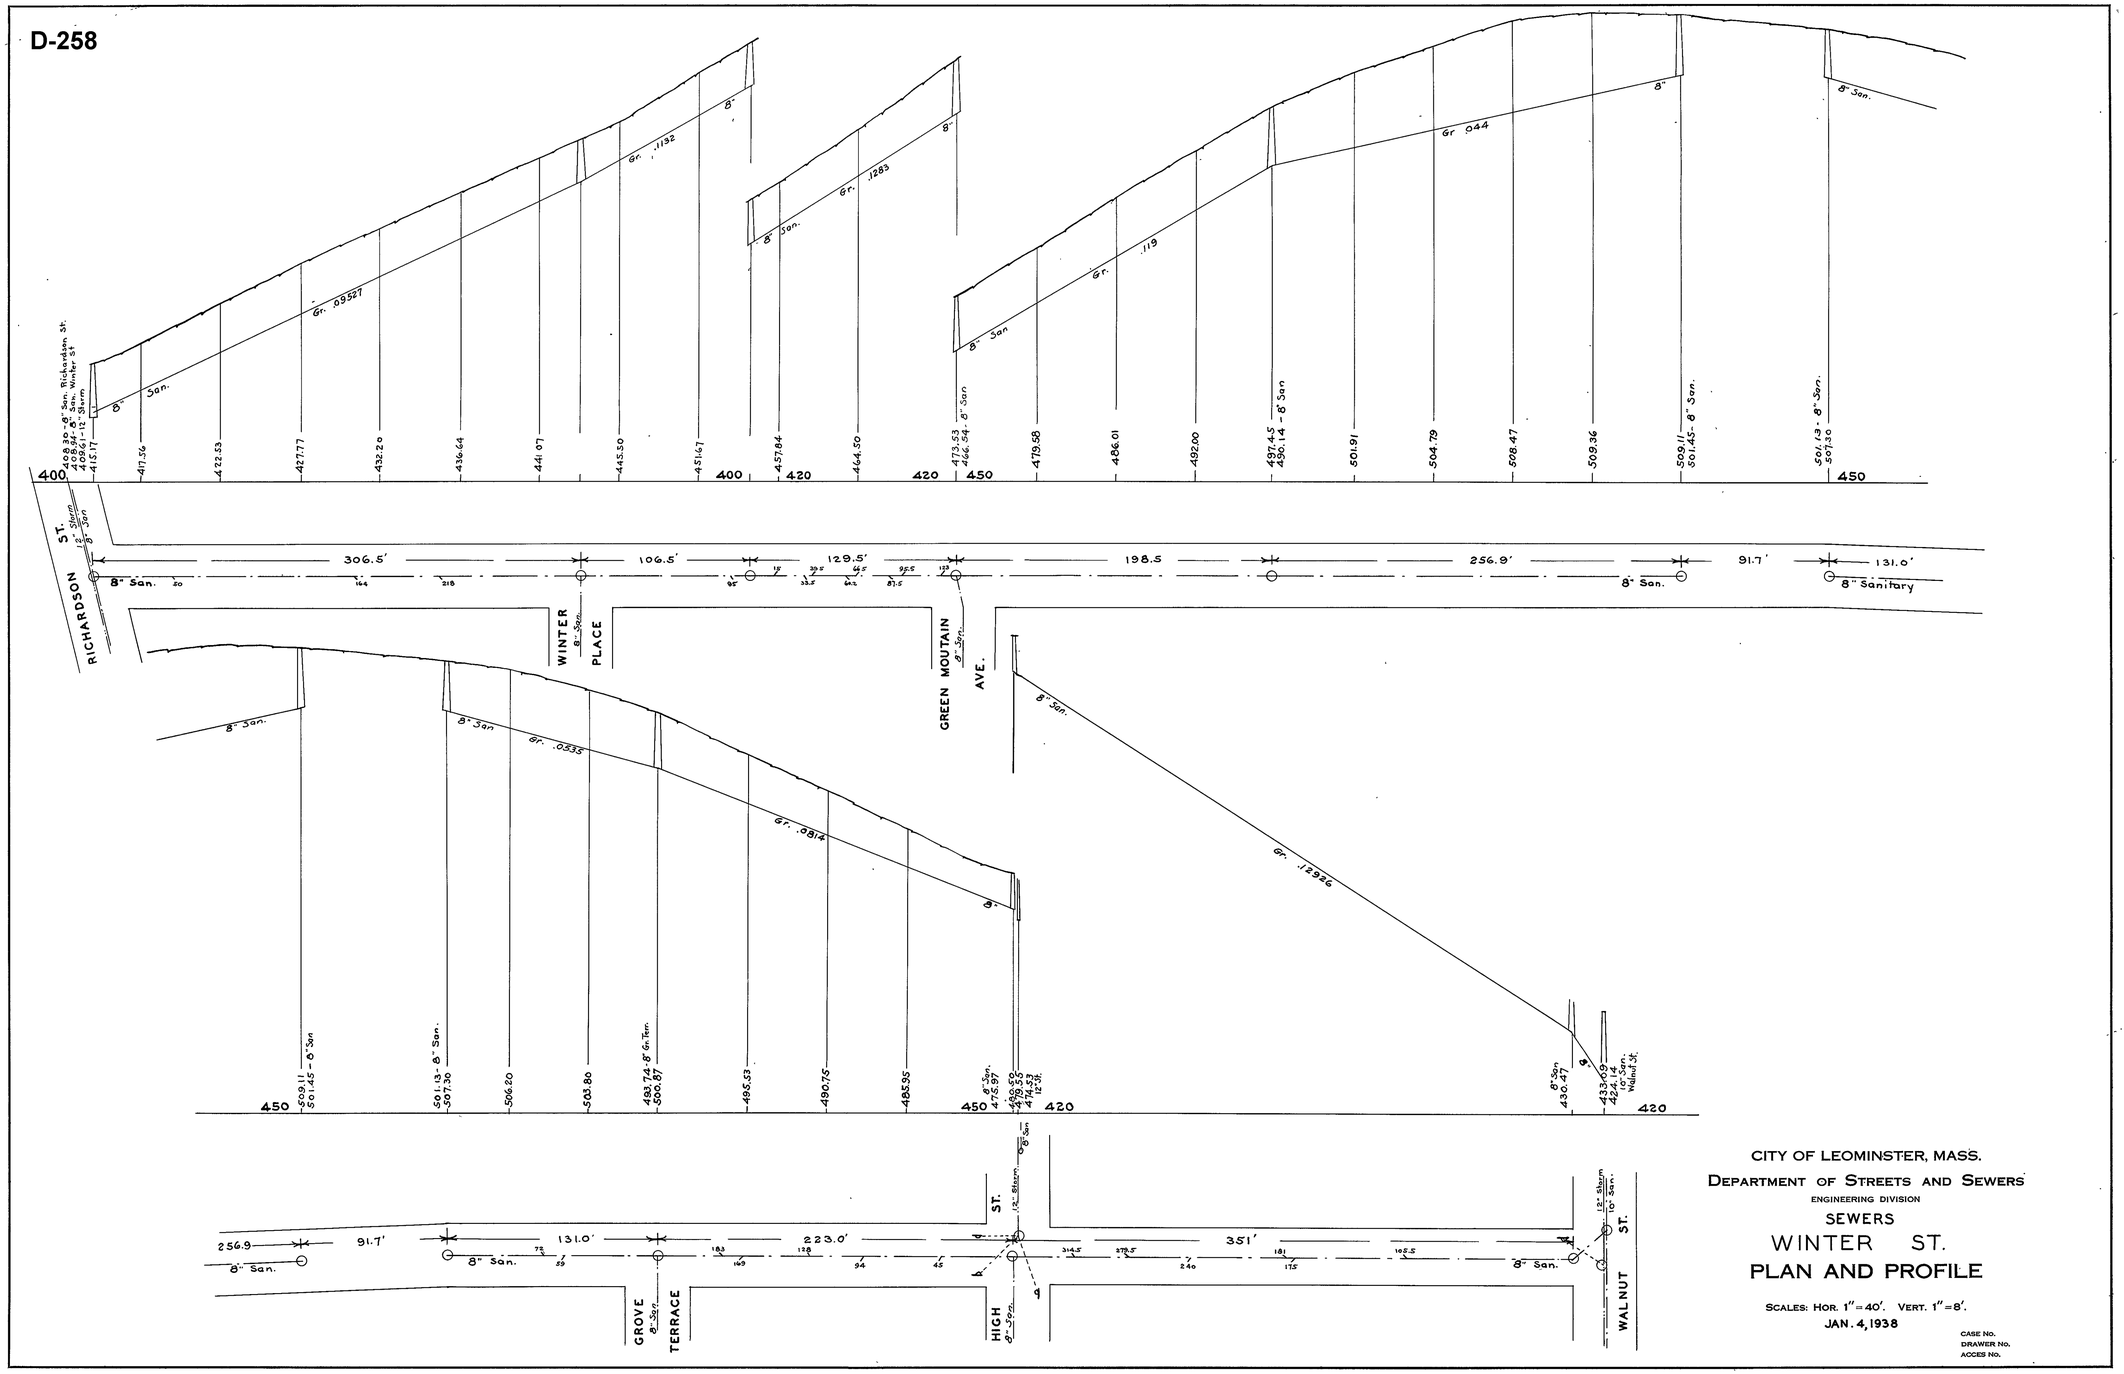

CITY OF LEOMINSTER, MASS.

DEPARTMENT OF STREETS AND SEWERS

ENGINEERING DIVISION

SEWERS

WINTER ST.

PLAN AND PROFILE

SCALES: HOR. 1" = 40'. VERT. 1" = 8'.

JAN. 4, 1938

CASE No.

DRAWER No.

ACCES No.

Jcah
73-26

D-258