D-259

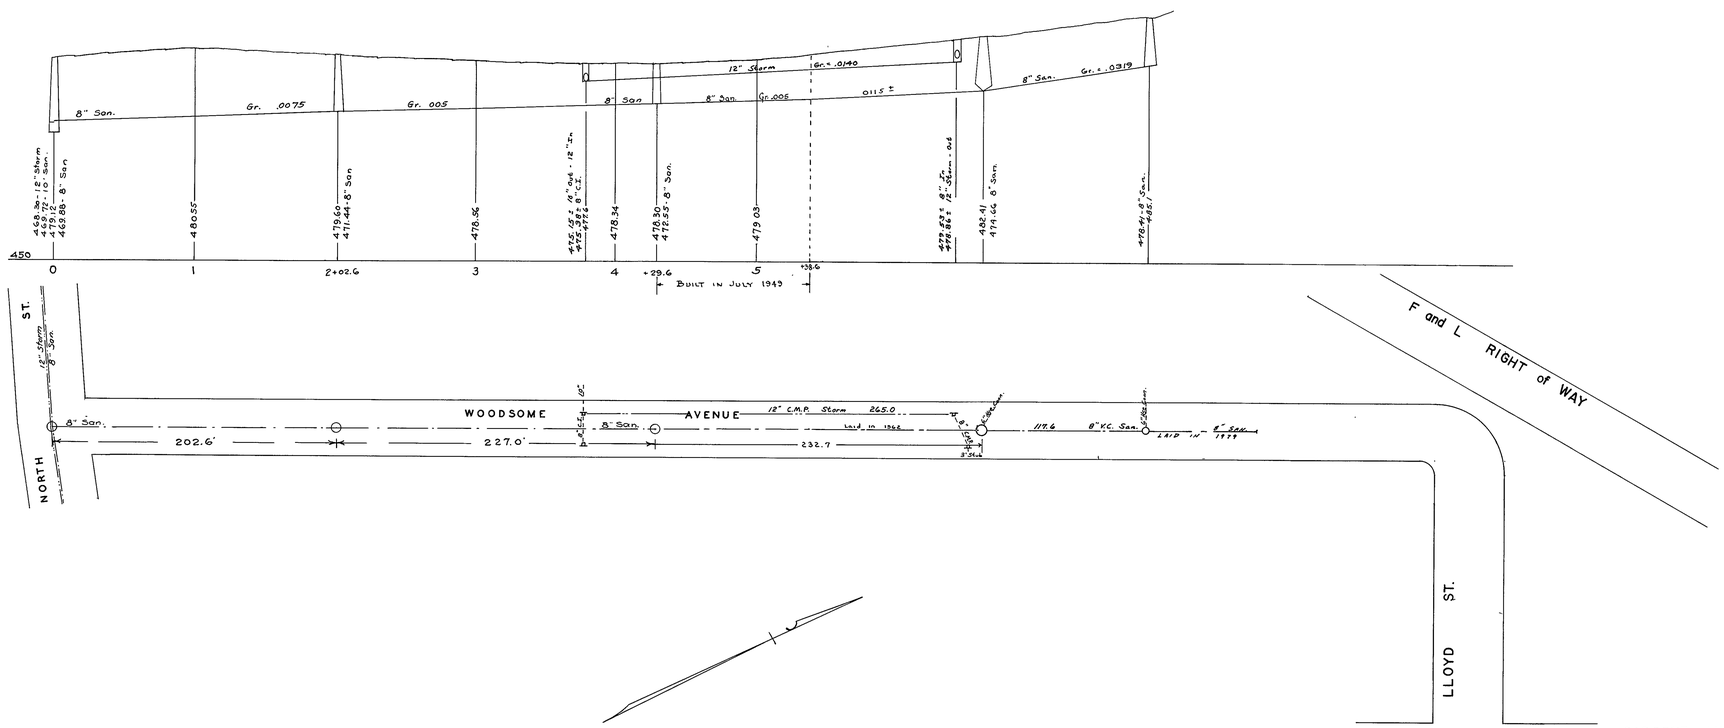

SARGENT AVE.
CITY OF LEOMINSTER, MASS.
DEPARTMENT OF STREETS AND SEWERS
ENGINEERING DIVISION
SEWERS
WOODSOME AVE.
PLAN AND PROFILE

SCALES: HOR. 1" = 40'. VERT. 1" = 8'.
JAN. 28, 1939

CASE No.
DRAWER No.
ACCES No.

REV. NO.	DESCRIPTION	DATE
	Changed LLOYD ST. Loc.	9-11-38

REVISIONS

Book #3 Pg. 68

D-259