D-260

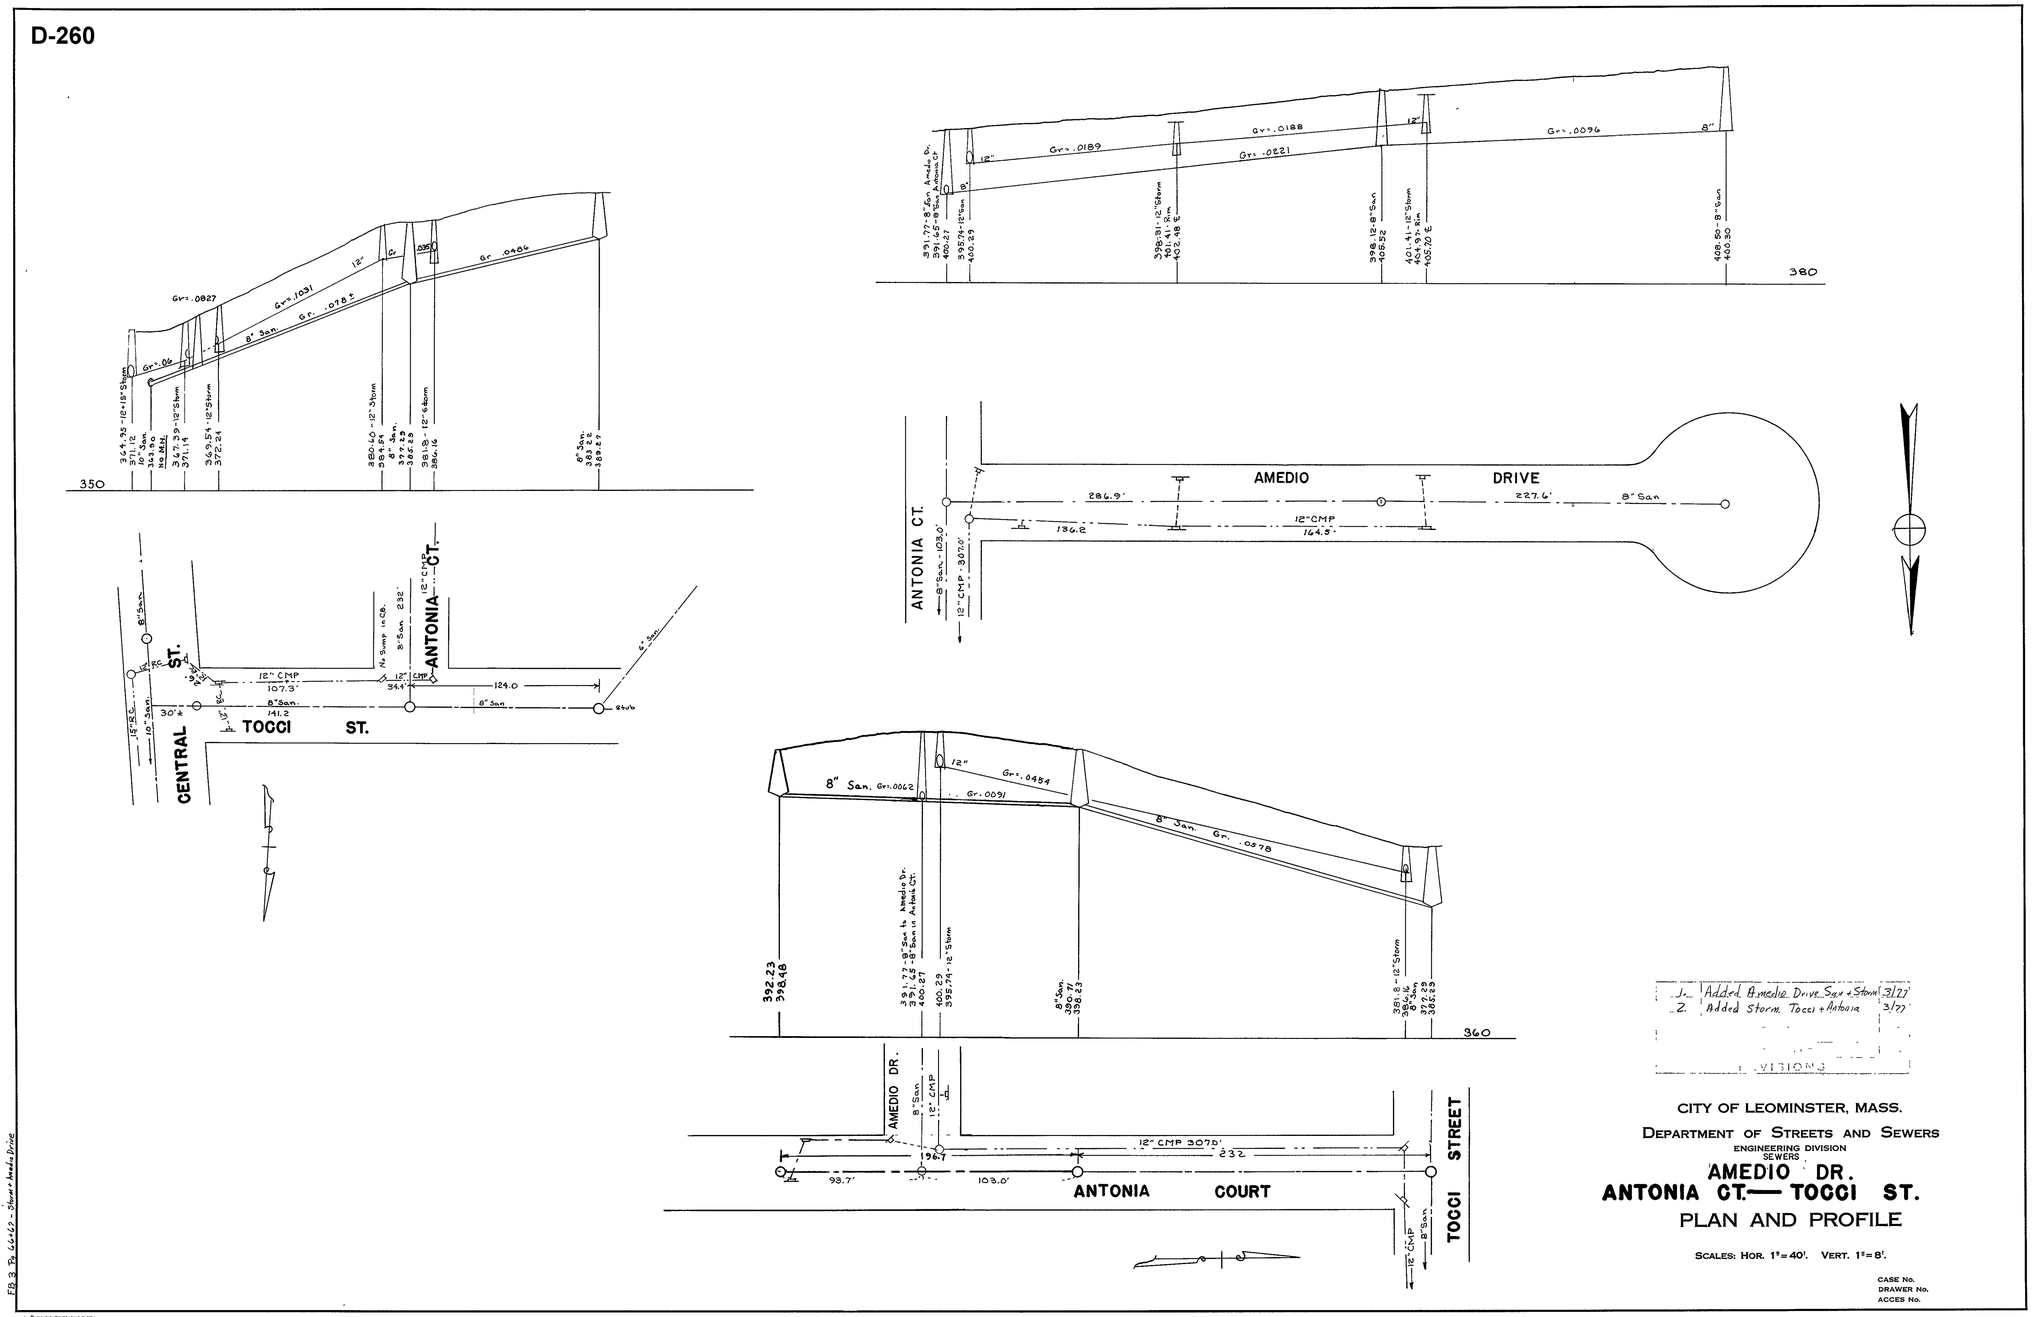

1.	Added Amedio Drive Sav + Storm	3/77
2.	Added Storm Tocci + Antonia	3/77

REVISIONS

CITY OF LEOMINSTER, MASS.

DEPARTMENT OF STREETS AND SEWERS

ENGINEERING DIVISION

SEWERS

AMEDIO DR.

ANTONIA CT.— TOCCI ST.

PLAN AND PROFILE

SCALES: HOR. 1"=40'. VERT. 1"=8'.

CASE No.
DRAWER No.
ACCES No.

FB 3 Pg 66-67 - Storm + Amedio Drive

D-260