D-264

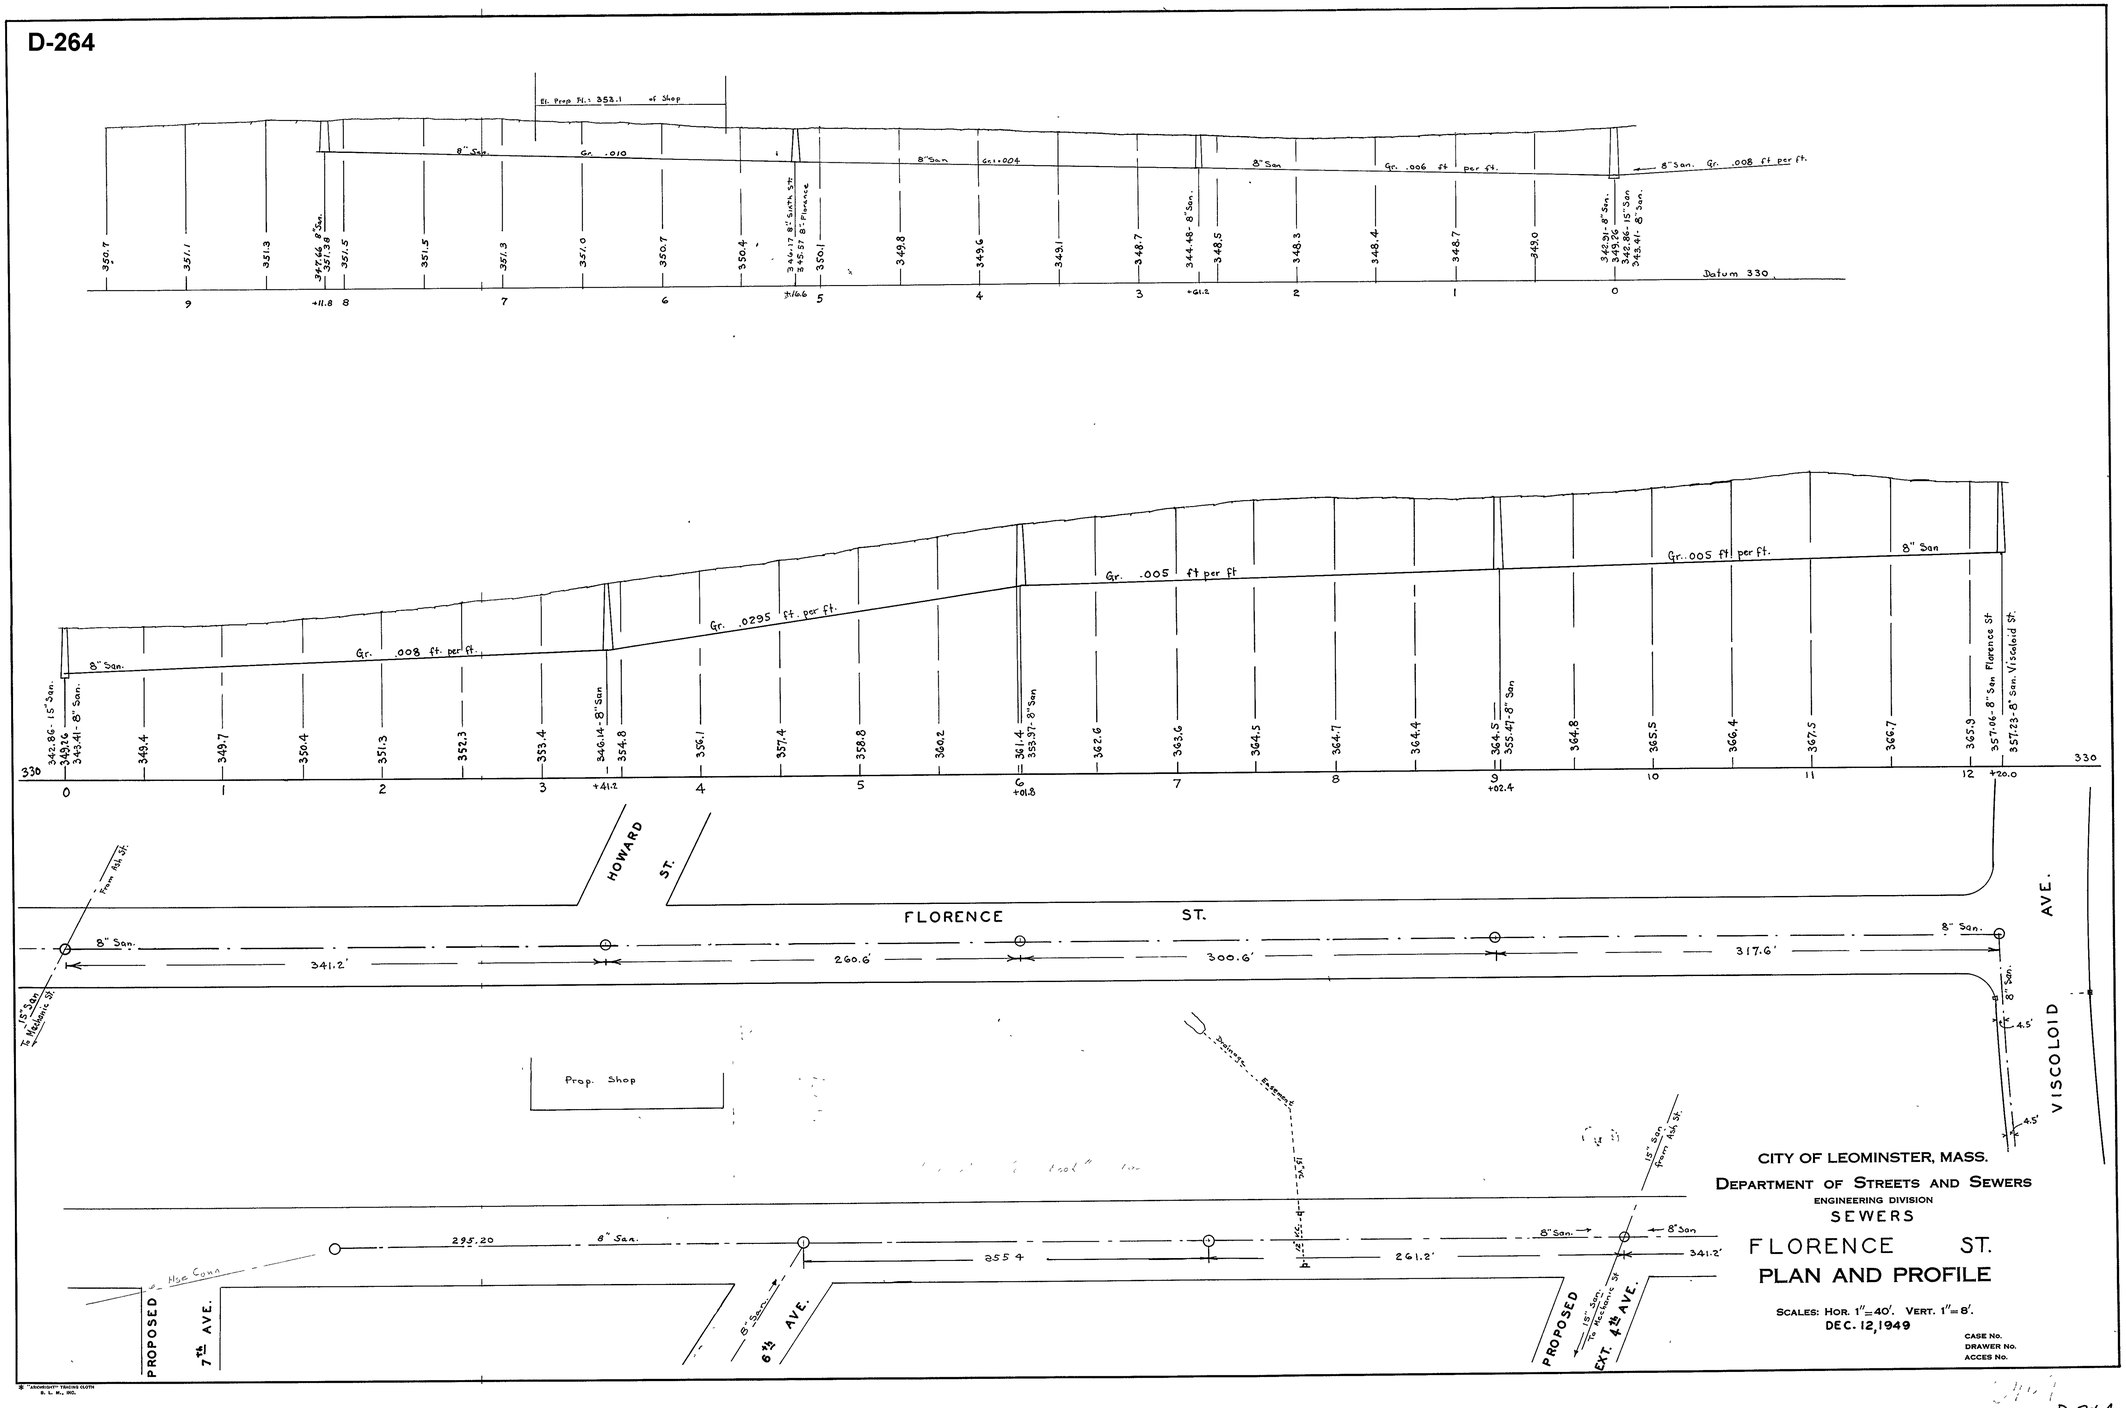
El. Prop Fl. = 353.1 of Shop
8" San. Gr. .010
8" San Gr. .004
8" San Gr. .006 ft per ft.
8" San. Gr. .008 ft per ft.
Datum 330
Gr. .008 ft. per ft.
Gr. .0295 ft. per ft.
Gr. .005 ft per ft
Gr. .005 ft. per ft.
8" San
HOWARD ST.
FLORENCE ST.
VISCOLOID AVE.
Prop. Shop
Railroad Easement
PROPOSED 7th AVE.
6th AVE.
PROPOSED EXT. 4th AVE.
341.2'
260.6'
300.6'
317.6'
295.20
355.4
261.2'
341.2'
CITY OF LEOMINSTER, MASS.
DEPARTMENT OF STREETS AND SEWERS
ENGINEERING DIVISION
SEWERS
FLORENCE ST.
PLAN AND PROFILE
SCALES: HOR. 1"=40'. VERT. 1"=8'.
DEC. 12, 1949
CASE No.
DRAWER No.
ACCES No.

D 264