D-268

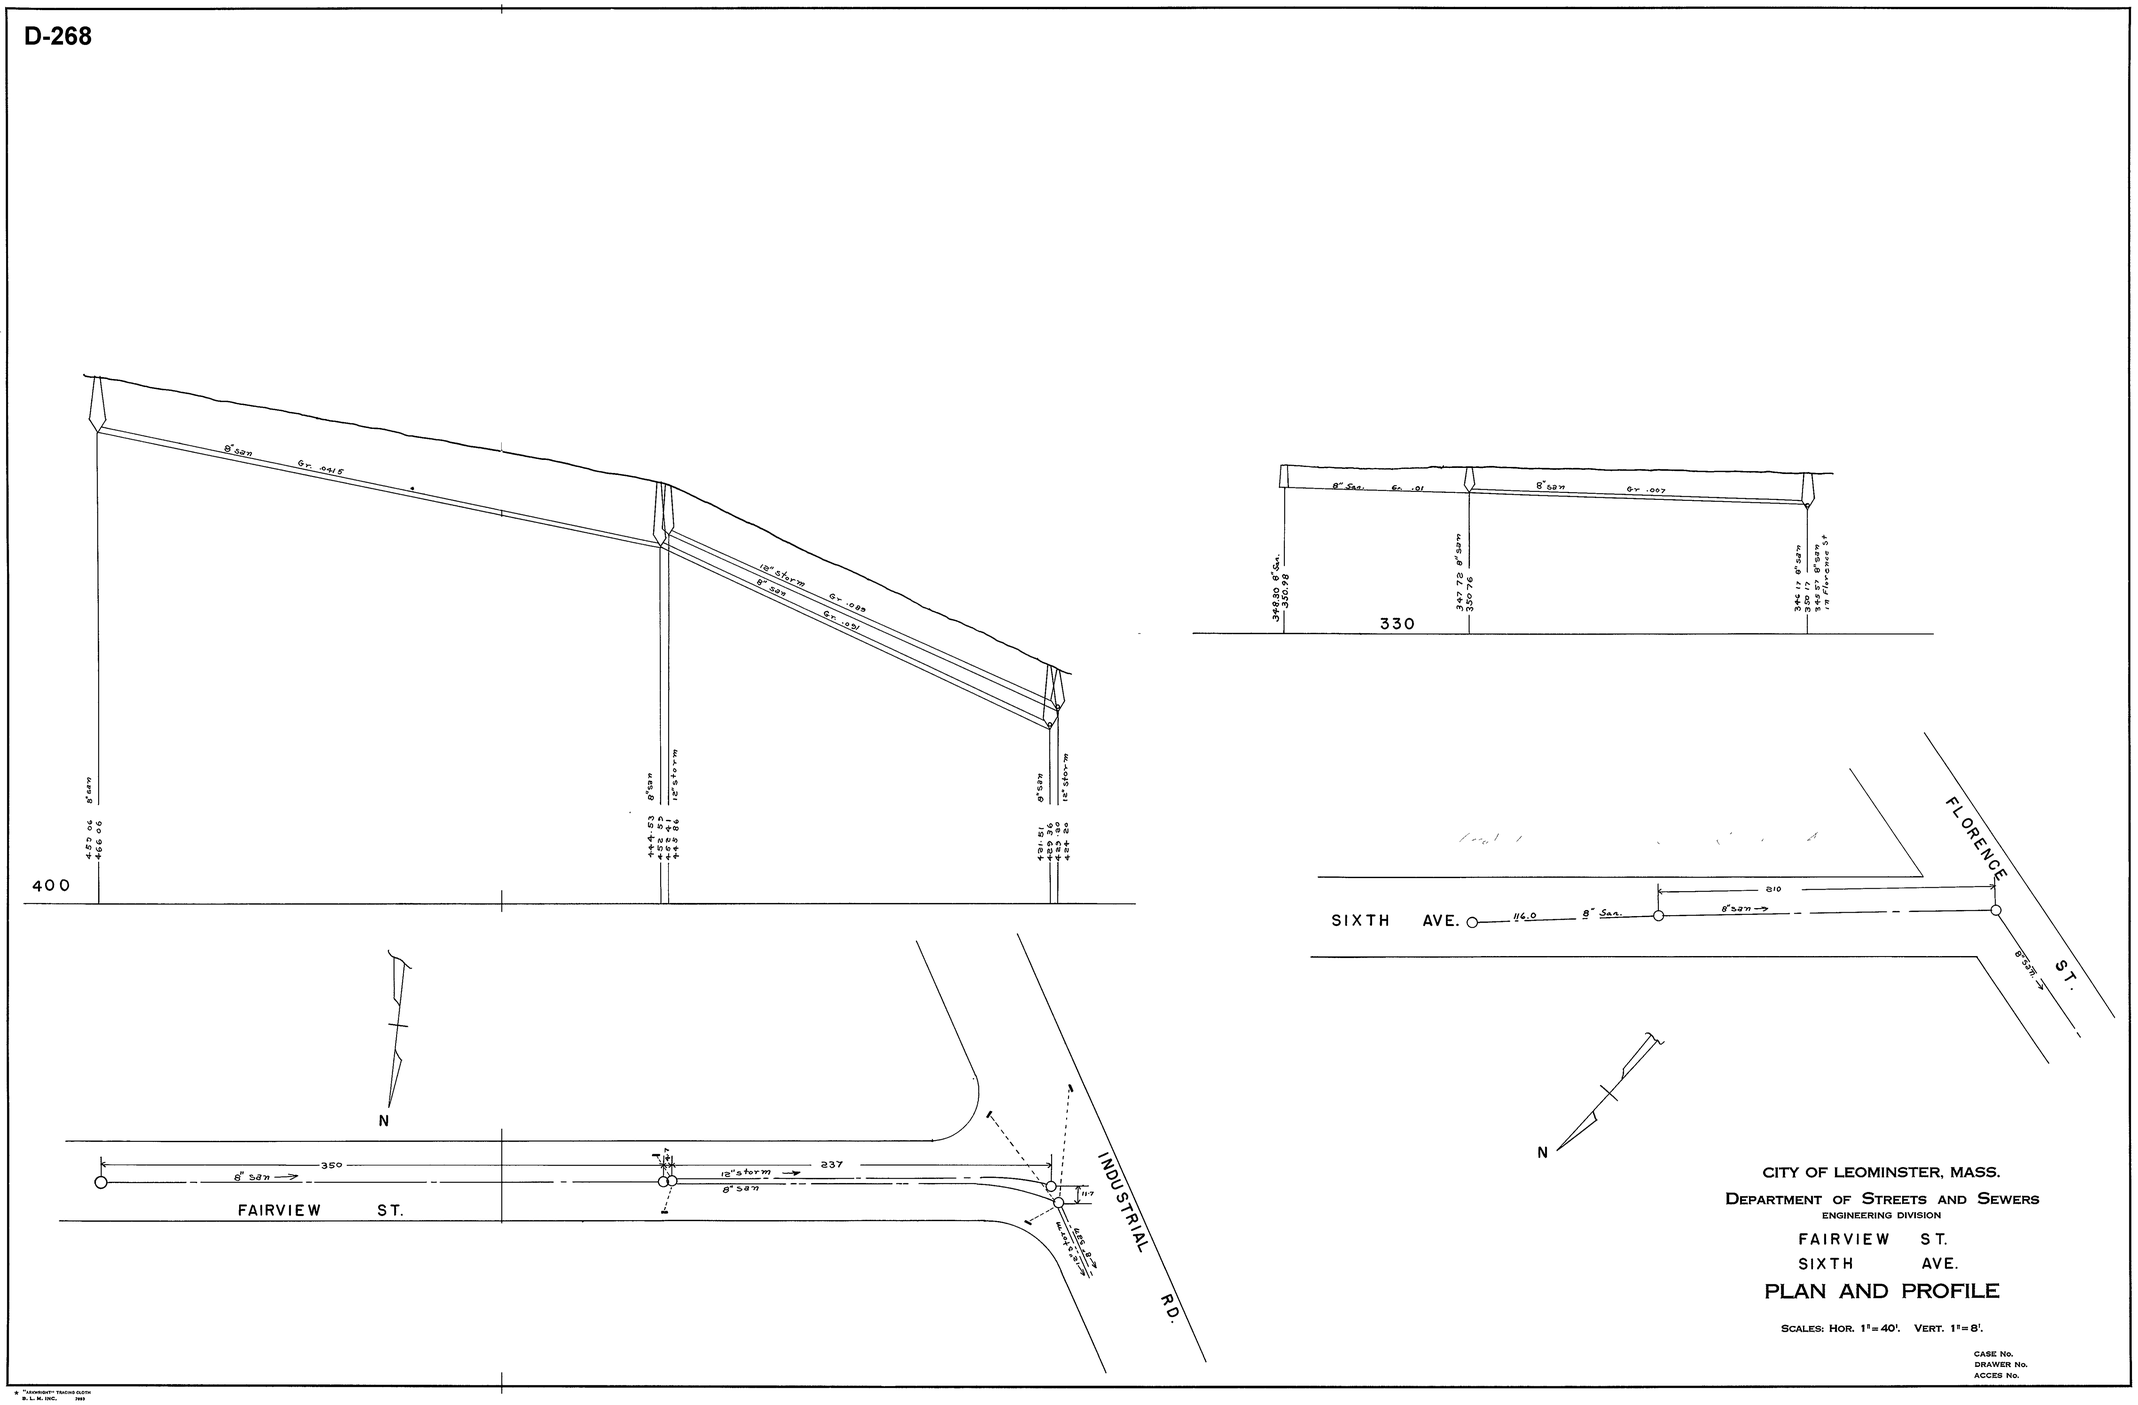

CITY OF LEOMINSTER, MASS.

DEPARTMENT OF STREETS AND SEWERS

ENGINEERING DIVISION

FAIRVIEW ST.

SIXTH AVE.

PLAN AND PROFILE

SCALES: HOR. 1" = 40'. VERT. 1" = 8'.

CASE No.
DRAWER No.
ACCES No.

D 268