D-272a

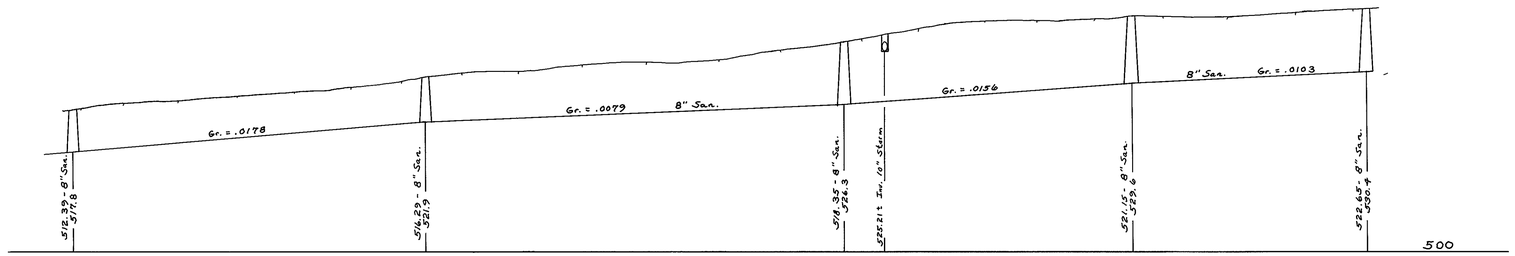

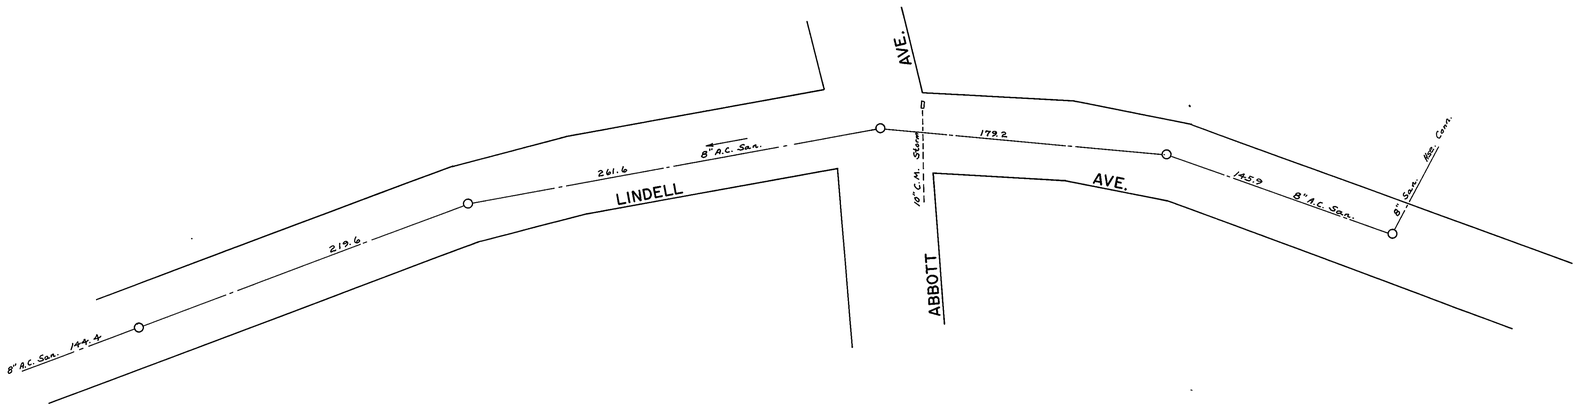

CITY OF LEOMINSTER, MASS.

DEPARTMENT OF PUBLIC WORKS

ENGINEERING DIVISION

SEWERS

LINDELL AVE.

PLAN AND PROFILE

SCALES: HORIZ. 1"=40' VERT. 1"= 8'

MAY 31, 1975

Bk. 45 Pg. 3