D-273

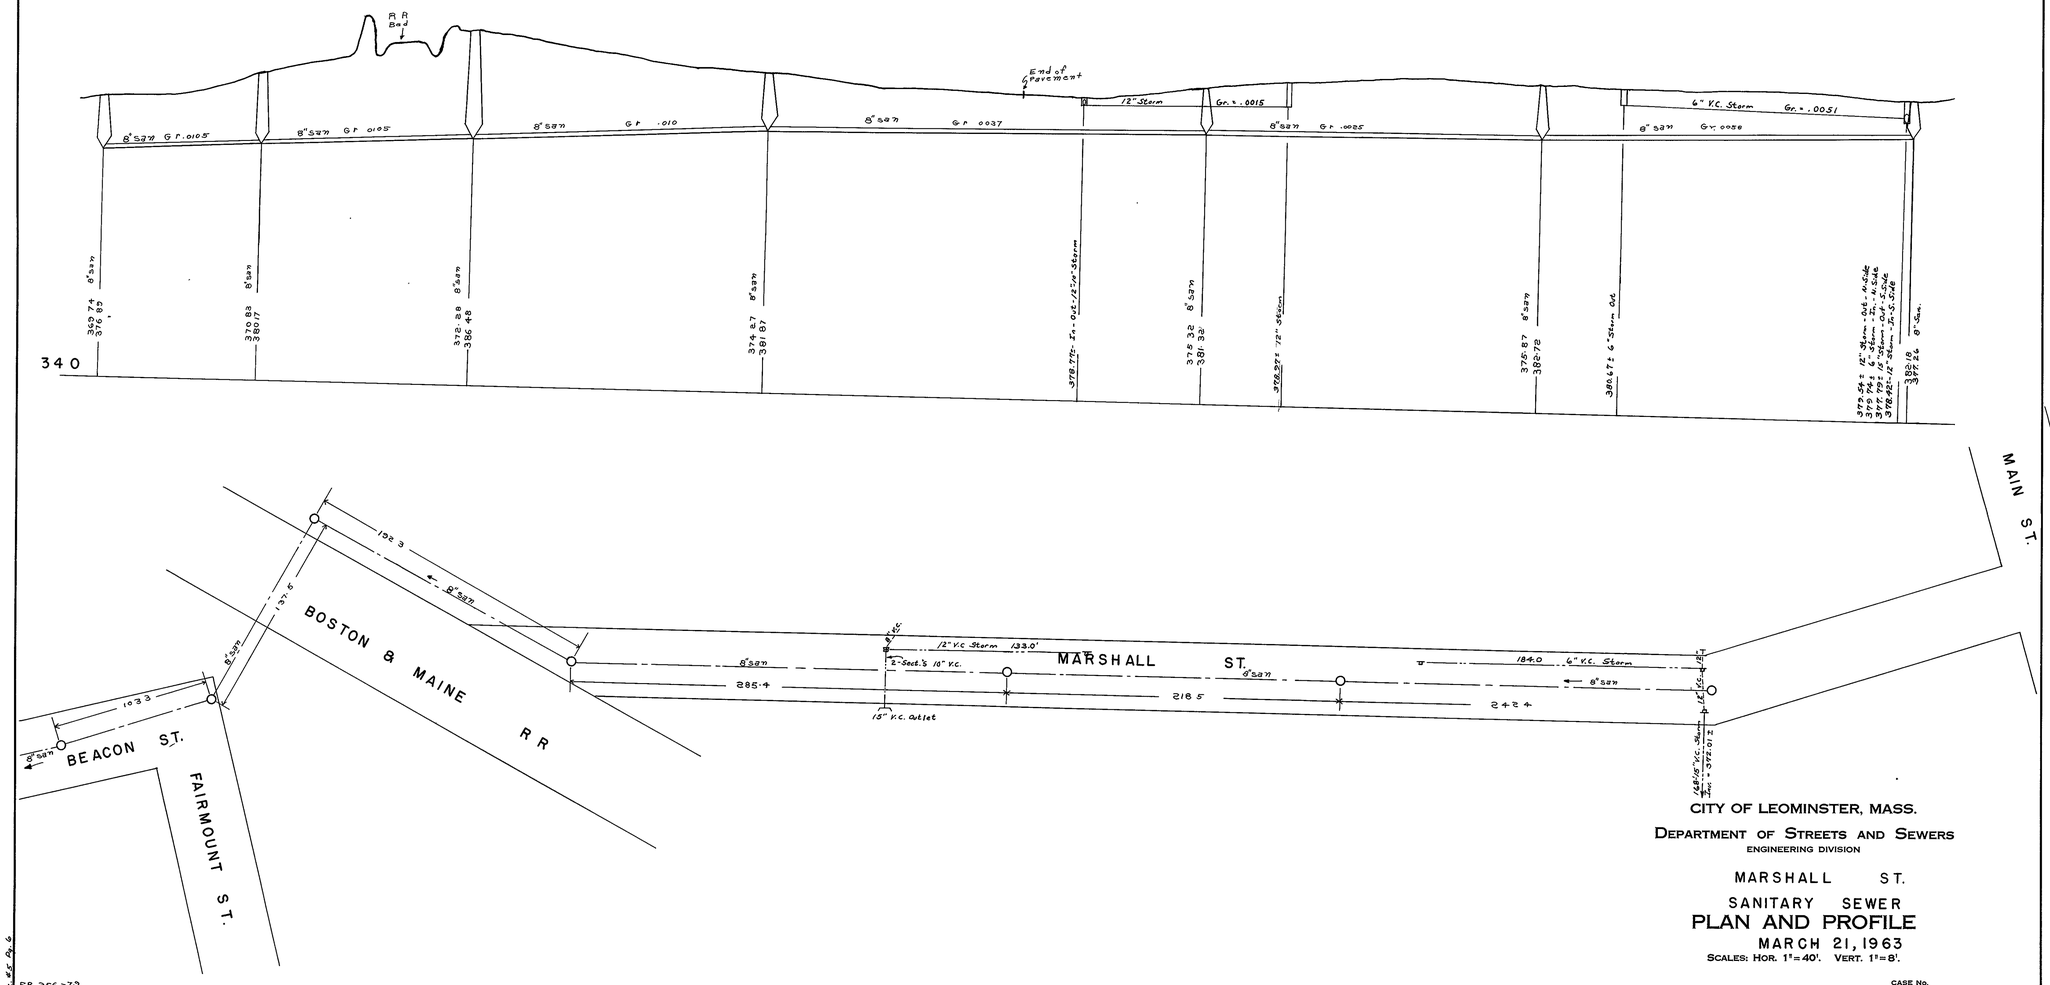

CITY OF LEOMINSTER, MASS.

DEPARTMENT OF STREETS AND SEWERS

ENGINEERING DIVISION

MARSHALL ST.

SANITARY SEWER

PLAN AND PROFILE

MARCH 21, 1963

SCALES: HOR. 1"=40'. VERT. 1"=8'.

CASE No.
DRAWER No.
ACCES No.

FB 256-79

D-273