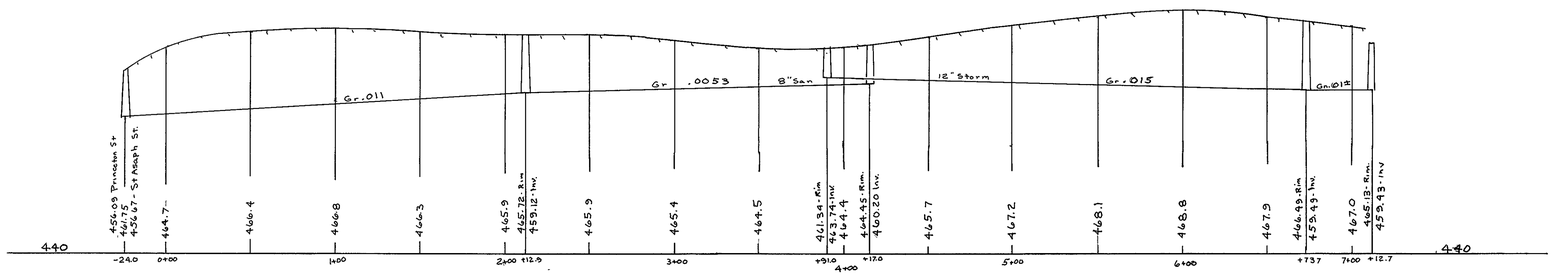

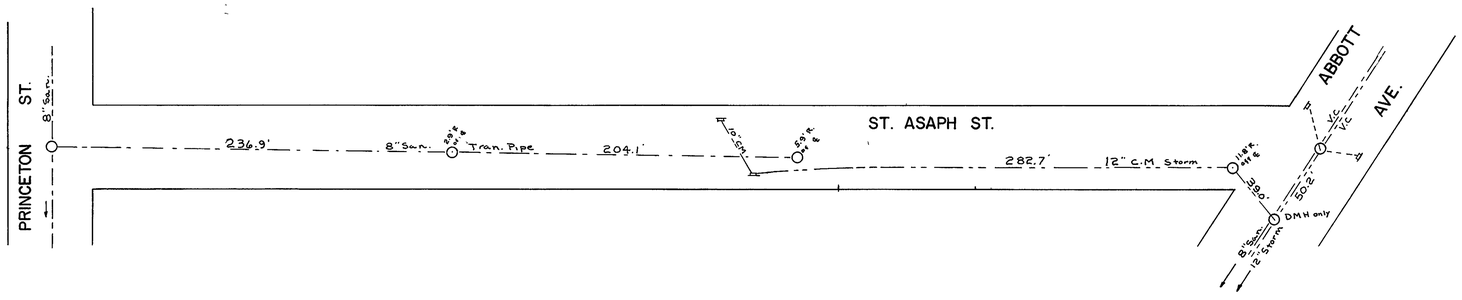

CITY OF LEOMINSTER, MASS.

DEPARTMENT OF PUBLIC WORKS

ENGINEERING DIVISION

SEWERS

ST. ASAPH ST.

PLAN AND PROFILE

SCALES: PLAN 1"=40' PROFILE 1"=8' VERT
1"=40' HOR.

FEB. 9, 1973

BK 2 Pg 44