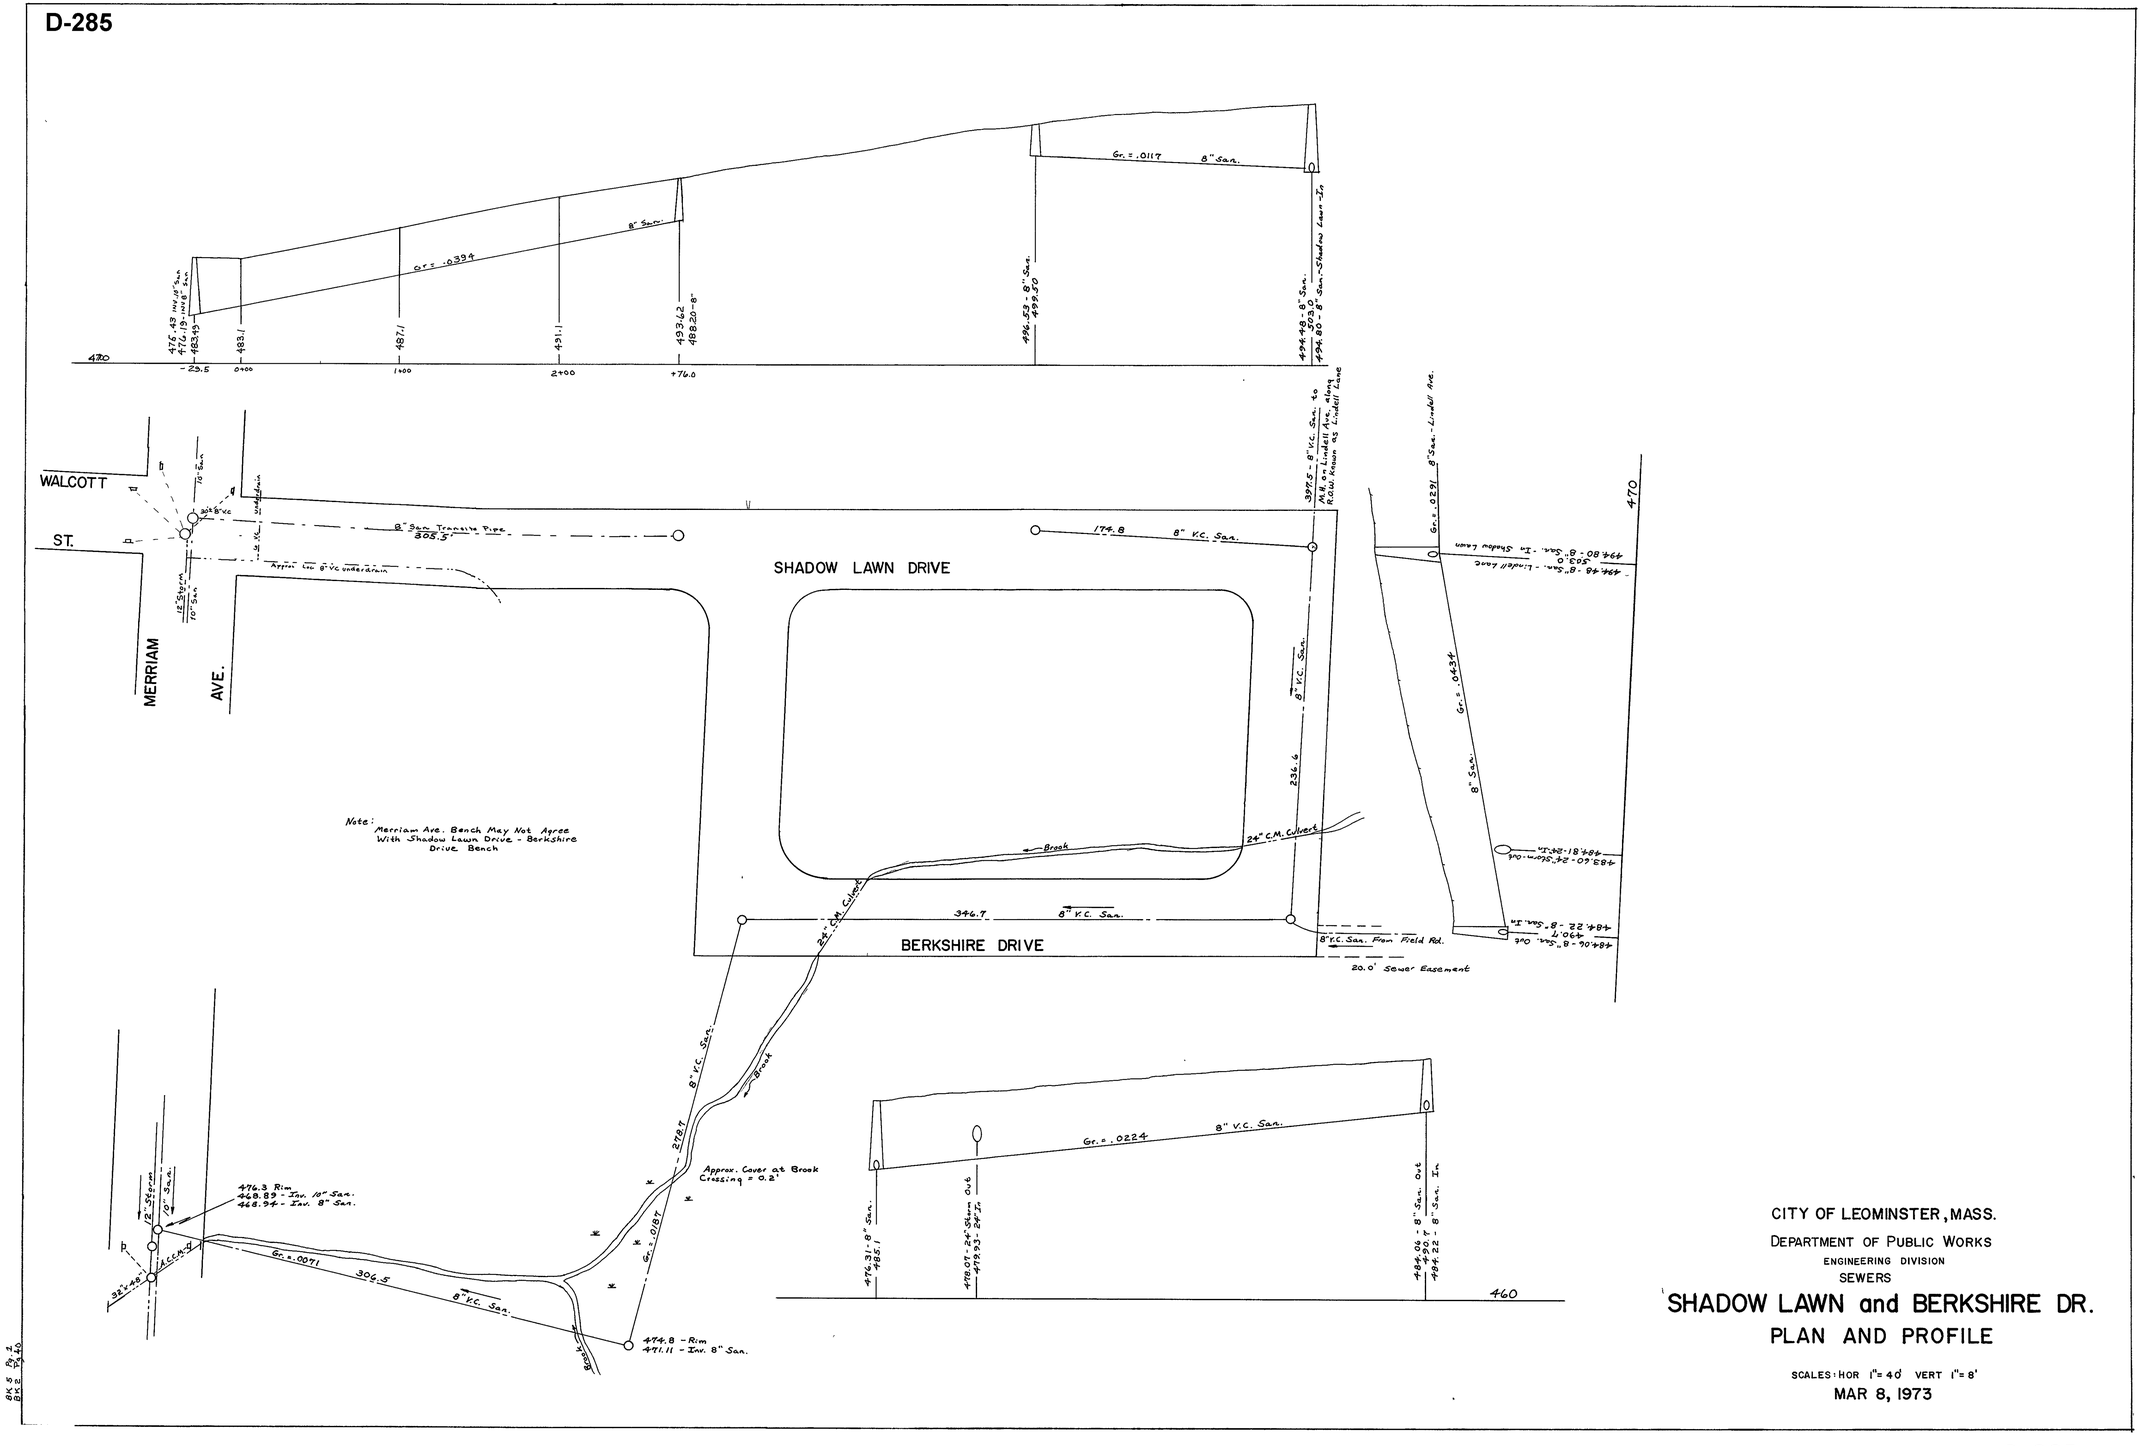

CITY OF LEOMINSTER, MASS.

DEPARTMENT OF PUBLIC WORKS

ENGINEERING DIVISION

SEWERS

SHADOW LAWN and BERKSHIRE DR.

PLAN AND PROFILE

SCALES: HOR 1" = 40' VERT 1" = 8'

MAR 8, 1973