D-287

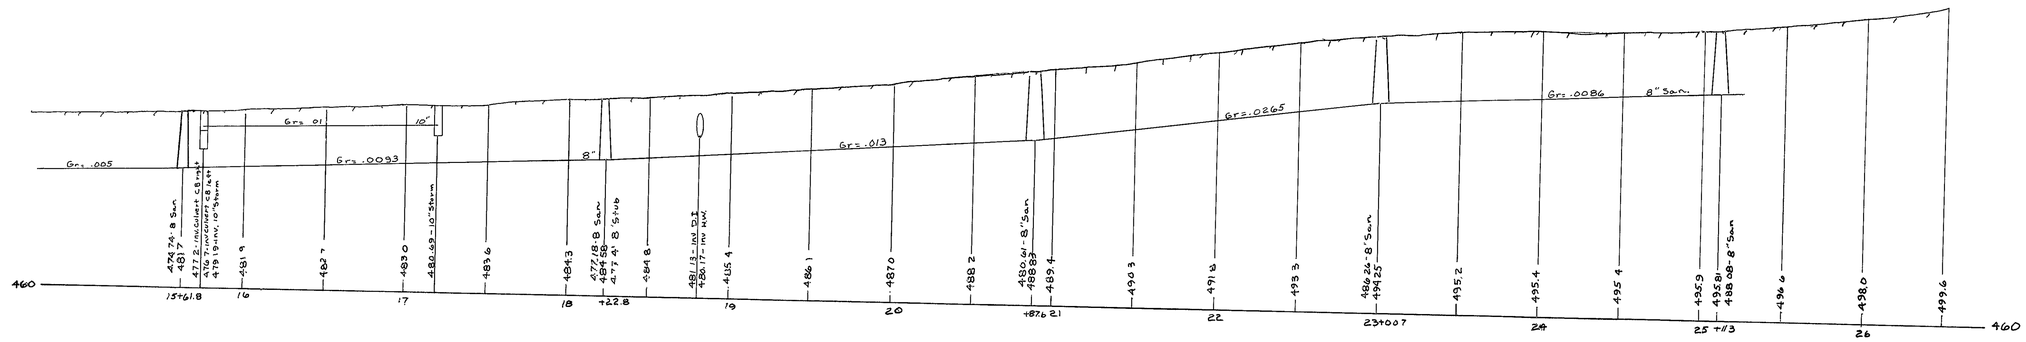

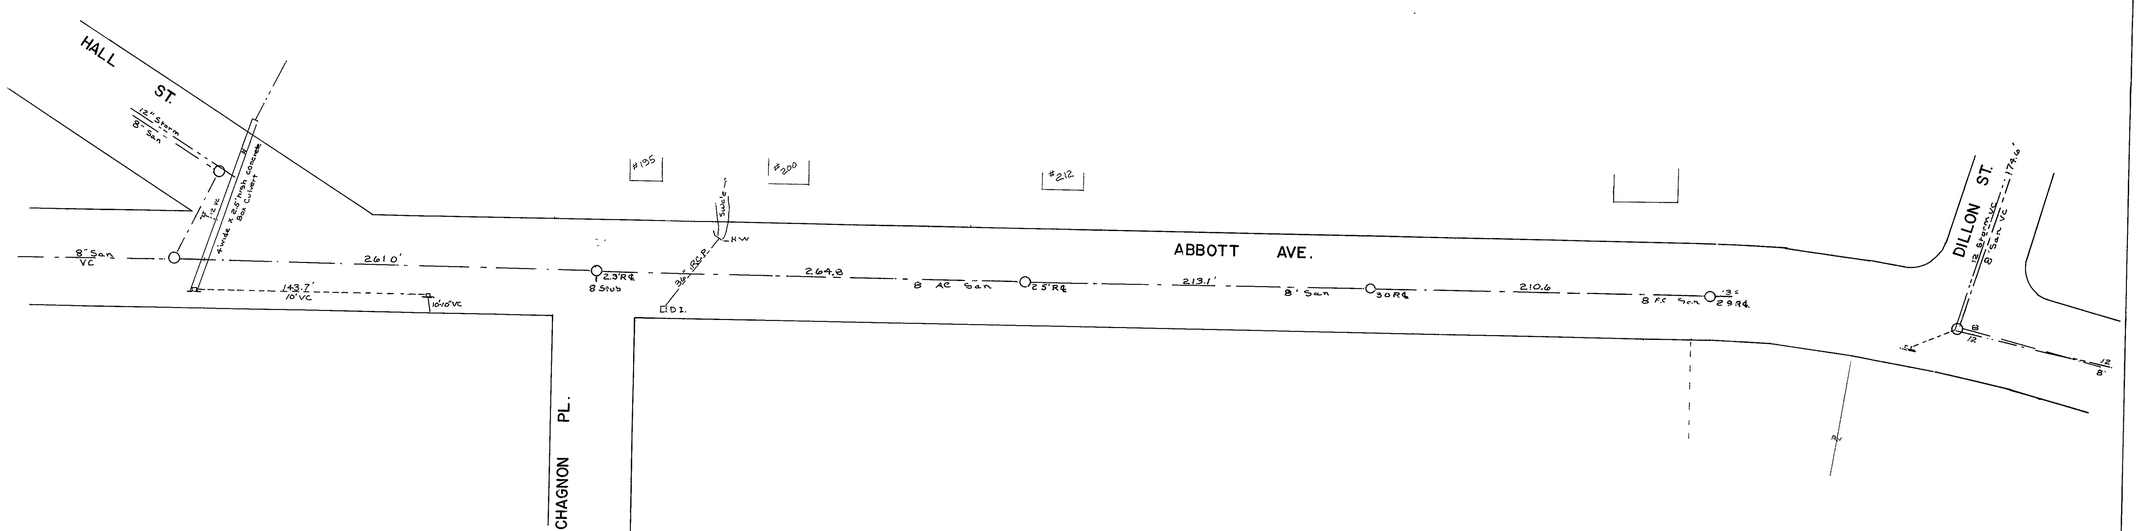

CITY OF LEOMINSTER, MASS.

DEPARTMENT OF STREETS AND SEWERS

ENGINEERING DIVISION

SEWERS

ABBOTT AVE

PLAN AND PROFILE

SCALE PLAN 1" = 40' PROFILE 1" = 8'

JAN 18, 1974

Bk 2 Pg 75-77