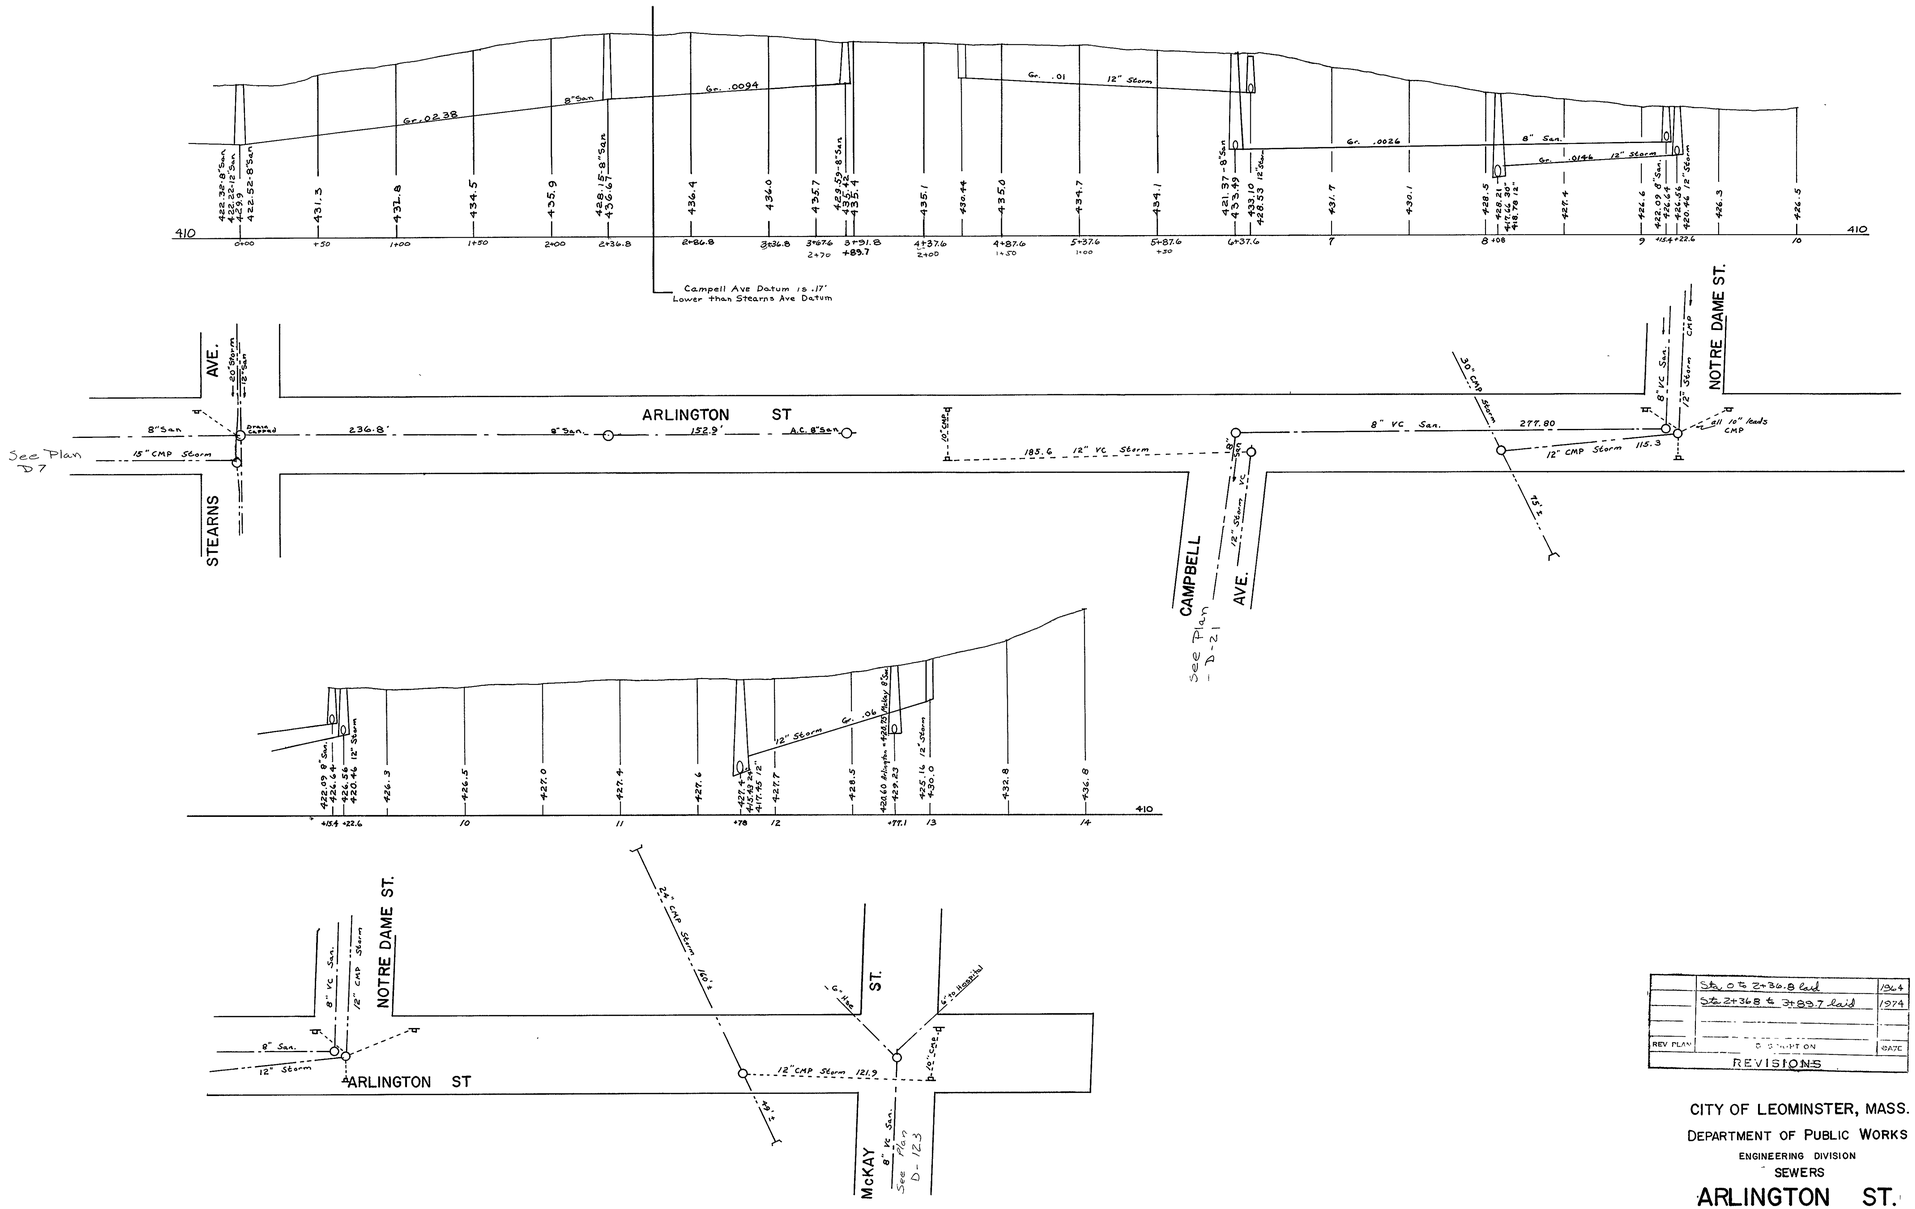

	Sta. 0 to 2+30.8 laid	1964
	Sta. 2+36.8 to 3+89.7 laid	1974
REV PLAN	DESCRIPTION	APPR

REVISIONS

CITY OF LEOMINSTER, MASS.

DEPARTMENT OF PUBLIC WORKS

ENGINEERING DIVISION

SEWERS

ARLINGTON ST.

PLAN AND PROFILE

SCALE: HOR. 1" = 40' VERT. 1" = 8'

APR. 2, 1974

Book 43 Pg. 18